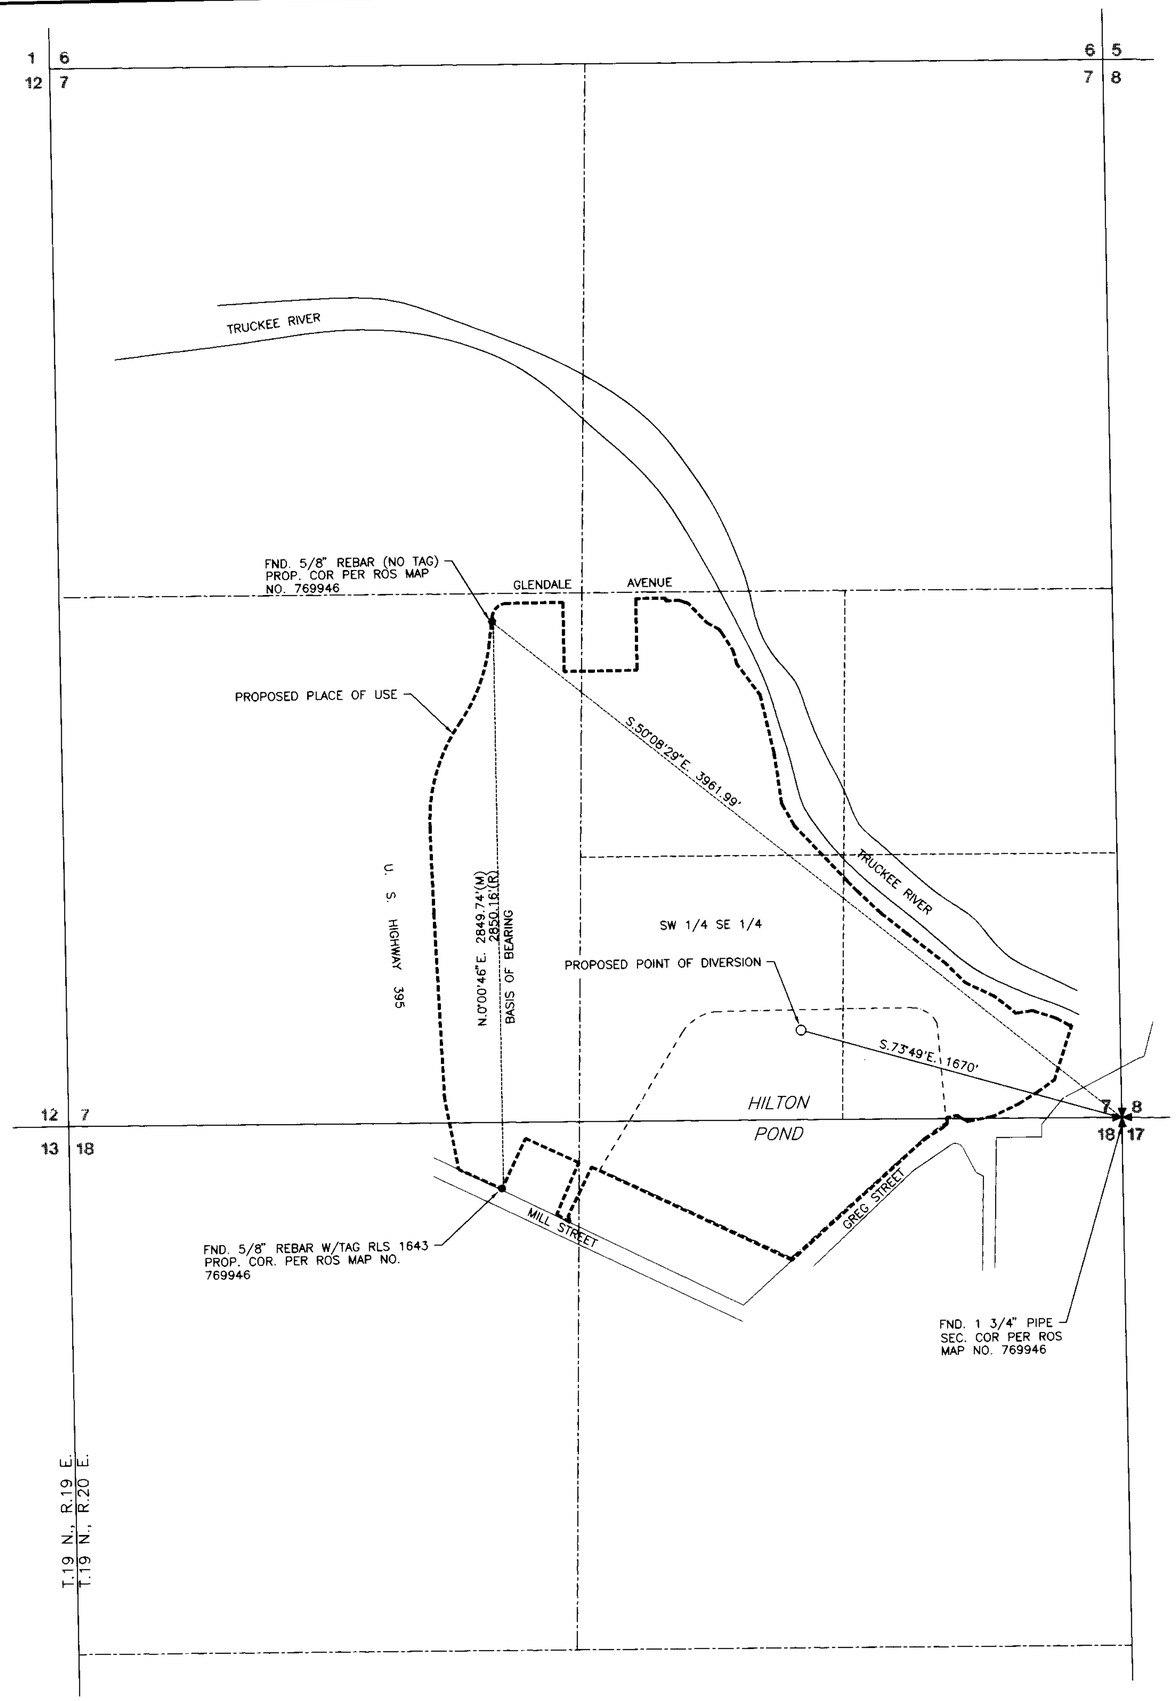

N

STATE OF NEVADA

S.S.

CARSON CITY

I, BRUCE R. SCOTT, BEING FIRST DULY SWORN, DEPOSE AND SAY THAT THIS MAP, CONSISTING OF ONE SHEET, HAS BEEN CORRECTLY DRAWN TO THE DESIGNATED SCALE FROM NOTES OF SURVEYS MADE UNDER MY SUPERVISION BETWEEN THE 19TH DAY OF AUGUST, 1985 AND THE 8TH DAY OF MARCH, 1993. THAT IT TRULY AND CORRECTLY REPRESENTS THE PROPOSED LOCATION AND EXTENT OF THE WORKS USED TO DIVERT WATER FROM AN UNDERGROUND SOURCE IN WASHOE COUNTY, NEVADA BY HILTON HOTELS CORPORATION FOR COMMERCIAL PURPOSES (NONCONSUMPTIVE COOLING). THAT THE PROPOSED POINT OF DIVERSION AND THE BOUNDARY OF ALL LANDS SHOWING BY 40 ACRE SUBDIVISIONS, THE AREAS WHERE THE WATER IS TO BE USED, ARE FULLY AND CORRECTLY DESIGNATED HEREON

Bruce R. Scott
STATE WATER RIGHT SURVEYOR NO. 427

3/22/93

SUBSCRIBED AND SWORN TO BEFORE ME THIS 22ND DAY OF March, 1993
NOTARY PUBLIC IN AND FOR CARSON CITY, NEVADA.

Carol L. Walton
NOTARY PUBLIC

CAROL L. WALTON

BASIS OF BEARING

CALCULATED FROM FOUND CORNERS AS PER RECORD OF SURVEY FOR M.G.M. GRAND, FILED NOVEMBER 24, 1981 IN THE OFFICIAL RECORDS OF WASHOE COUNTY, NEVADA, FILE NO. 769946.

0 400 800 1200
FEET
SCALE: 1" = 400'

58649

MAP
TO ACCOMPANY APPLICATION TO APPROPRIATE WATER
FOR COMMERCIAL PURPOSES
(NONCONSUMPTIVE COOLING)
BY

HILTON HOTELS CORPORATION

FROM AN UNDERGROUND SOURCE
IN WASHOE COUNTY, NEVADA

FILED
MAR 22 1993
STATE ENGINEER'S OFFICE

RESOURCE CONCEPTS, INC.
340 North Minnesota Street, Carson City, Nevada 89703-4152 (702)883-1600
ENGINEERING - PLANNING
RESOURCE MANAGEMENT

DATE	REVISION

JOB NO. 93-016-01
DATE 3-12-93
DRAWN BY MLM

Sheet 1 of 1

58649