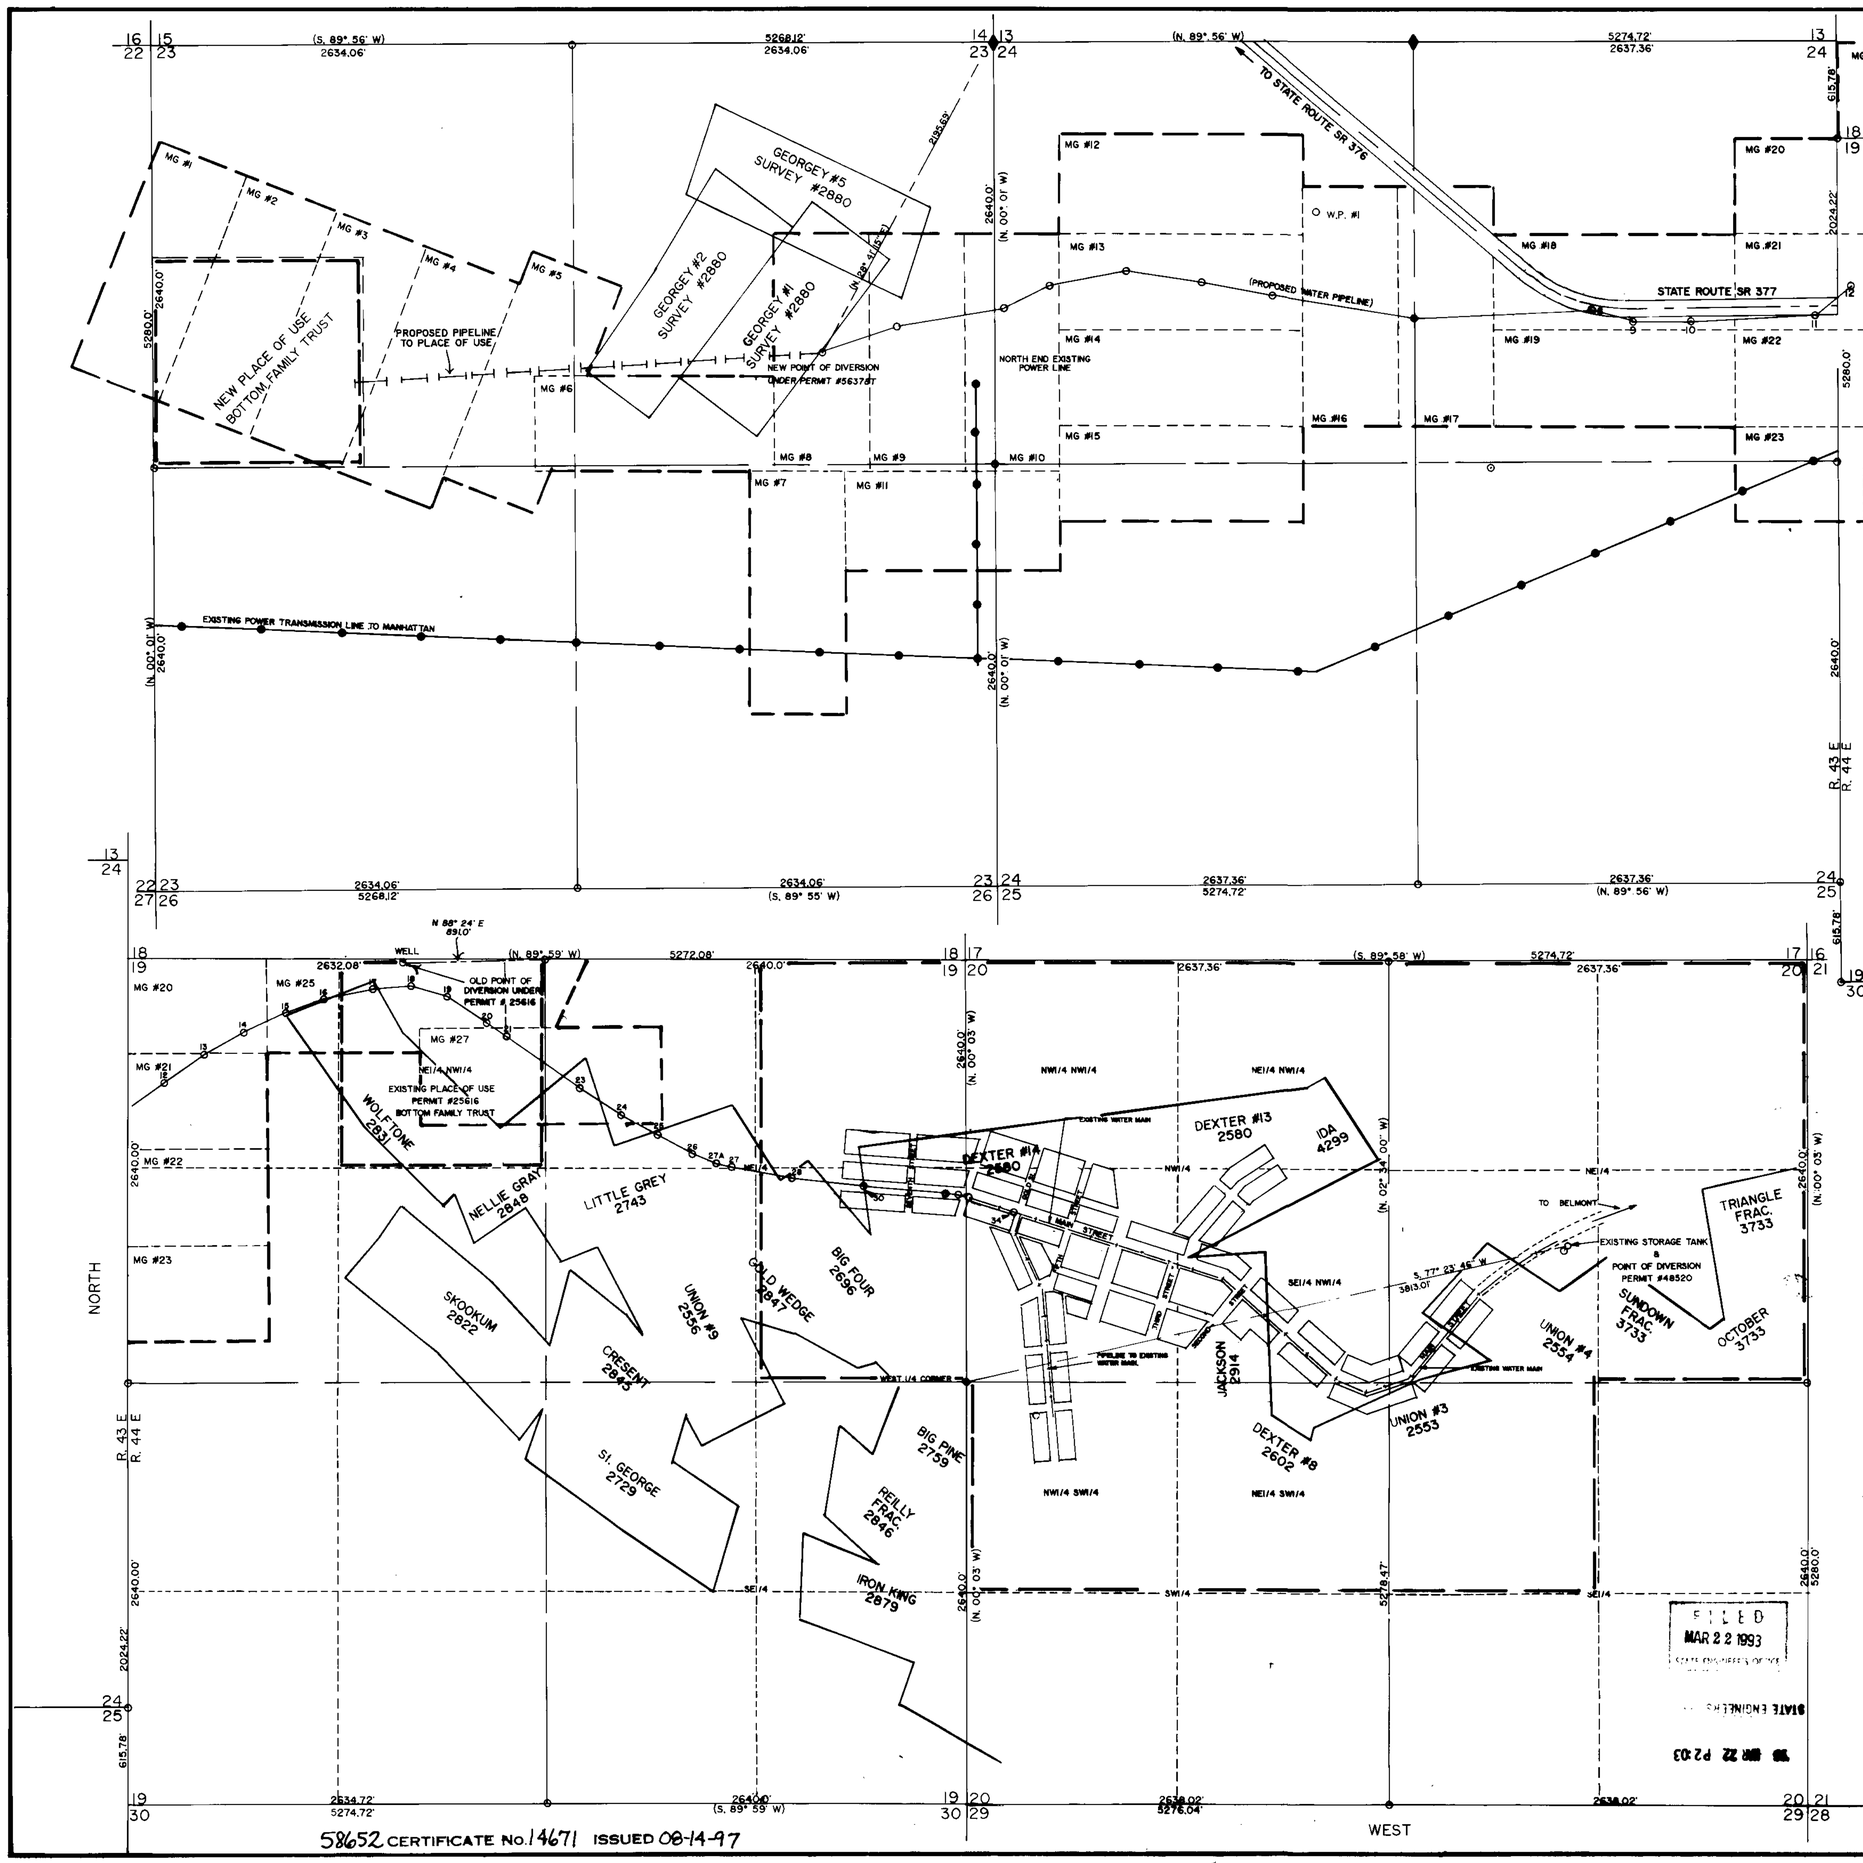

58652 CERTIFICATE No. 14671 ISSUED 08-14-97

STATE OF NEVADA
COUNTY OF NYE } SS

I, WALLACE T. BOUNDY, BEING FIRST DULY SWORN DEPOSED AND SAY THAT THIS MAP, CONSISTING OF ONE SHEET HAS BEEN CORRECTLY DRAWN TO DESIGNATED SCALE FROM FIELD NOTES OF A SURVEY MADE ON 07/01/91, _____, THAT IT TRULY AND CORRECTLY REPRESENTS THE PROPOSED LOCATION AND EXTENT OF THE WORKS TO DIVERT WATER FROM AN UNDERGROUND SOURCE IN NYE COUNTY, NEVADA BY BOTTOM FAMILY TRUST, FOR MINING & DOMESTIC PURPOSES, THAT THE POINT OF DIVERSION, THE APPROXIMATE LOCATION AND SIZE OF THE DIVERTING CHANNEL, ALL RESERVOIRS OR BASINS, THE LOCATION AND NAMES OF ALL OTHER WORKS WHICH WILL CROSS OR CONNECT WITH PURPOSED WORKS AND THE BOUNDARIES OF ALL LANDS SHOWING THE AREAS PROPOSED TO BE UTILIZED, ARE FULLY AND CORRECTLY DESIGNATED THEREON.

Wallace T. Boundy
STATE WATER RIGHT SURVEYOR # 584

REGISTERED LAND SURVEYOR STATE OF NEVADA 3/15/93 WALLACE T. BOUNDY No. 2818

Subscribed and sworn to before me this 15th day of March, 1992.

Terri Godfrey
NOTARY PUBLIC IN AND FOR NYE COUNTY, NEVADA.
My commission expires on July 20, 1996.

TERRI GODFREY NOTARY PUBLIC STATE OF NEVADA NYE COUNTY, NEVADA My Comm. Exp. July 20, 1996

BASIS OF BEARING

THAT LINE BETWEEN THE NW COR. AND THE NW1/4 COR. OF SECTION 24 T. 8 N., R. 43 E AS BEING N. 89° 56' W IN ACCORDANCE WITH BLM TOWNSHIP PLAT.

LEGEND

( ) = RECORD BEARING FROM TOWNSHIP PLAT
FOUND STANDARD BLM BRASS CAP
POWER LINES
PLACE OF USE

SCALE: 1"= 500'

SCALE: 1"= 500'

58652

MAP TO ACCOMPANY APPLICATION TO CHANGE THE POINT OF DIVERSION AND PLACE OF USE OF A PORTION OF THE WATERS UNDER PERMIT # 25616

IN: SECTIONS 23, T. 8N., R. 43 E. SECTIONS 19 & 20, T. 8N, R. 44 E.

FOR: BOTTOM FAMILY TRUST
P.O. BOX 89
TONOPAH, NEVADA 89049

626

MAPPED & SURVEYED BY: BOUNDY LAND SURVEYING

FILED MAR 22 1993 STATE ENGINEER'S OFFICE

58652