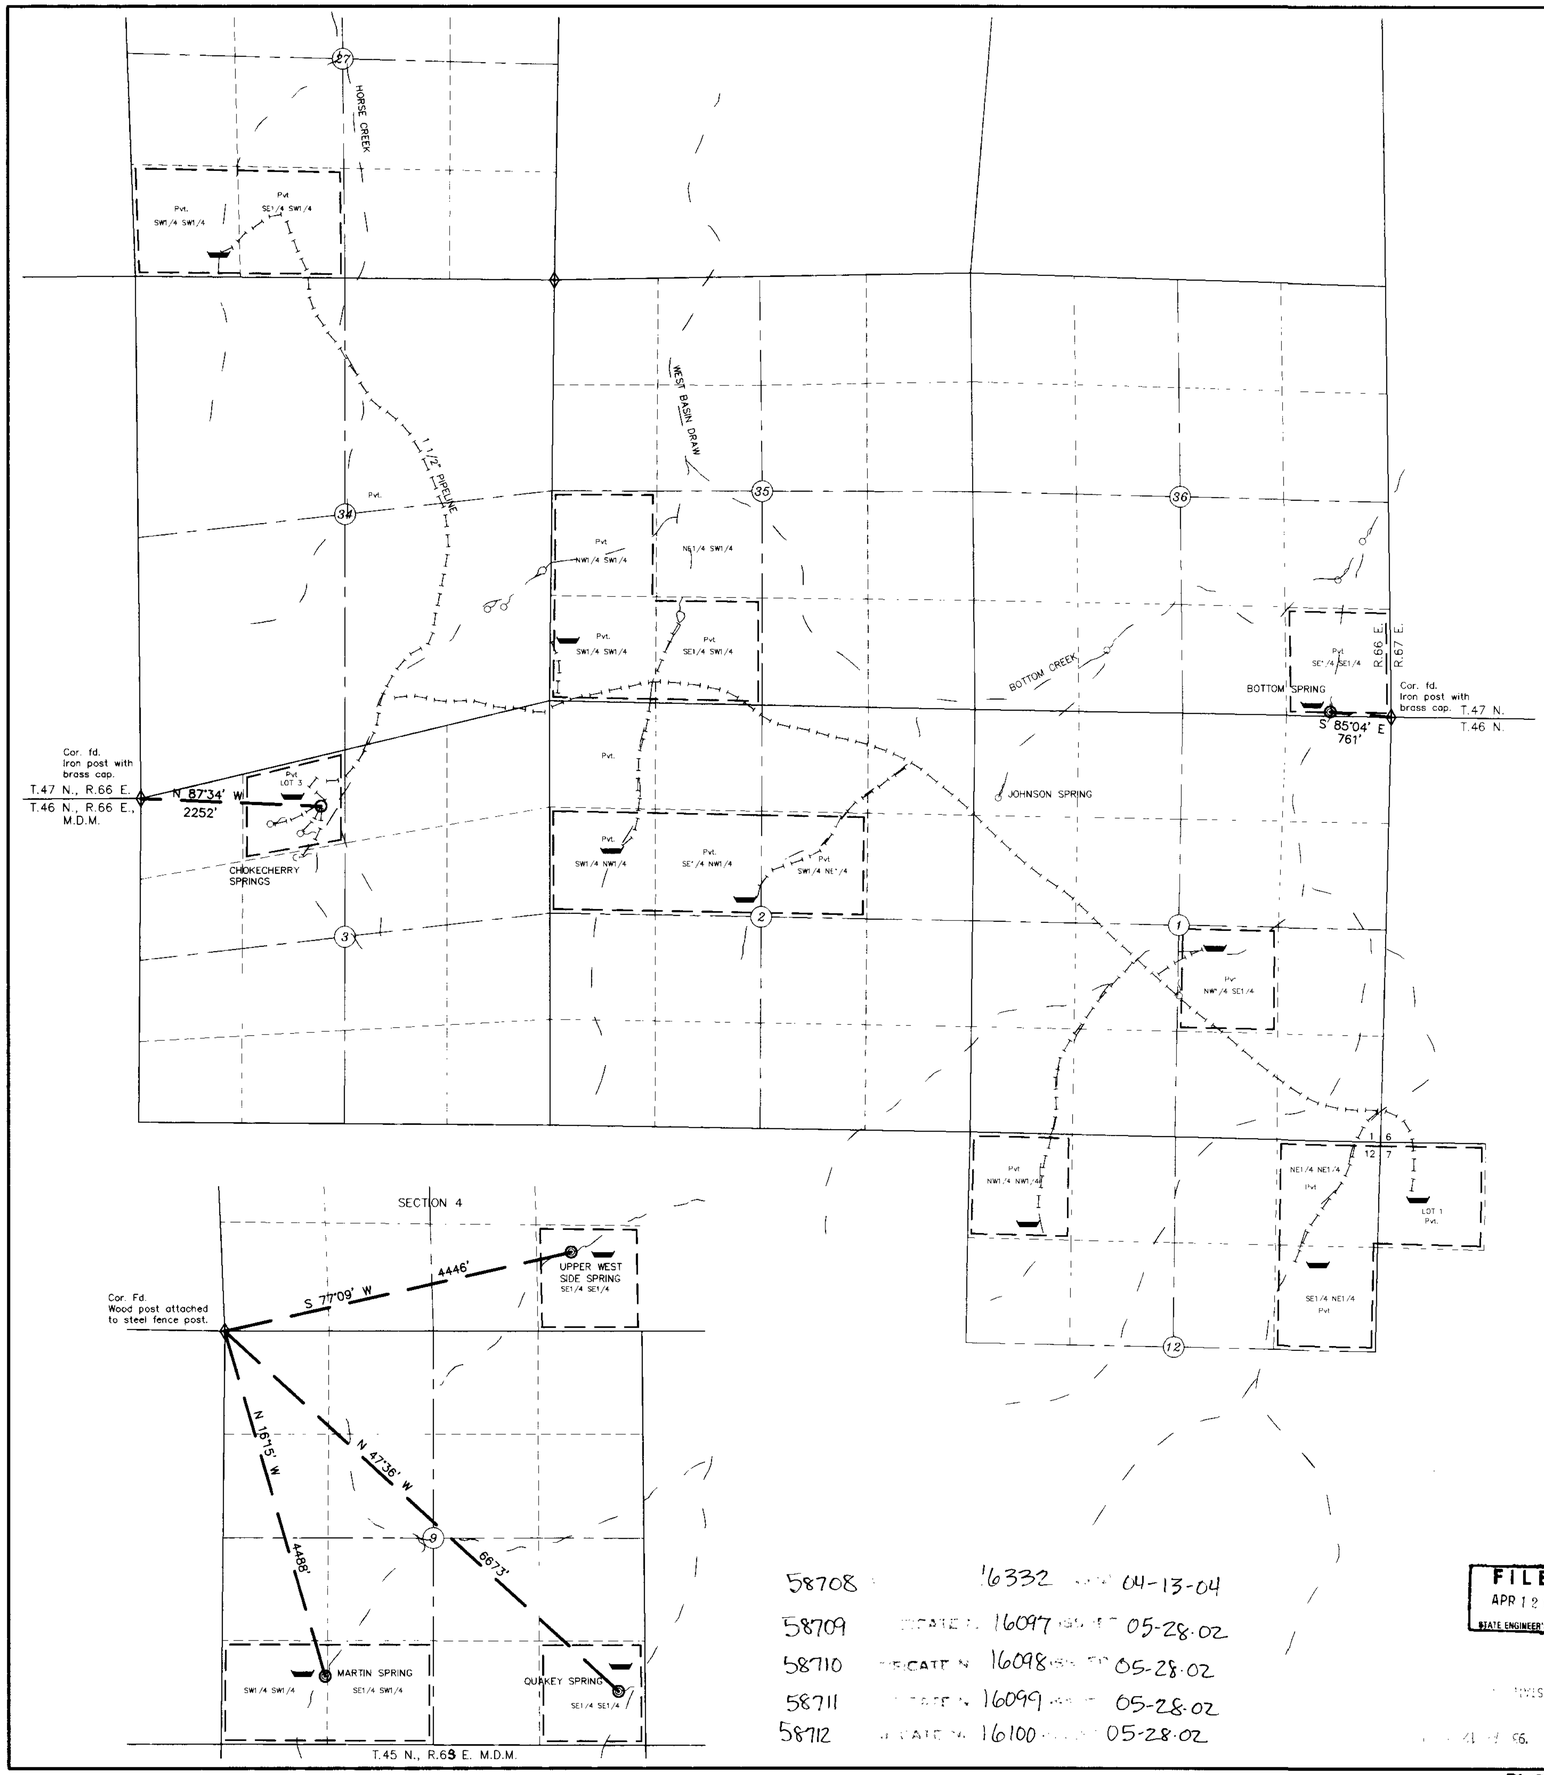

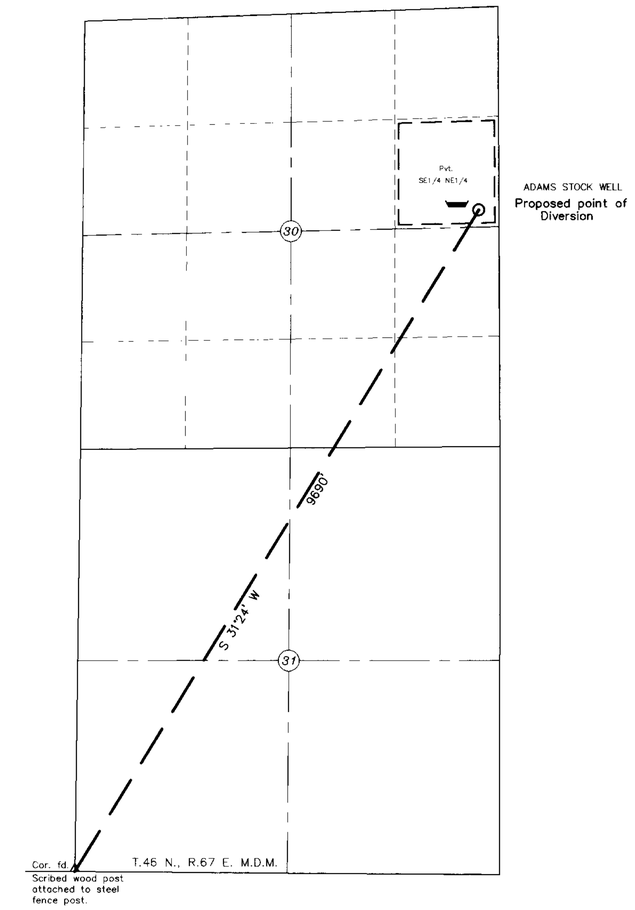

STATE OF NEVADA }
COUNTY OF ELKO } SS

I, William A. Nisbet, being first duly sworn, depose and say that this map, consisting of one sheet, has been correctly drawn to the designated scale from field notes of a survey made by me or under my supervision and direction, on the 25th day of February, 1993; that it truly and correctly represents the proposed location and extent of the works used to divert water from UPPER WEST SIDE SPRING, MARTIN SPRING, QUAKEY SPRING, CHOKECHERRY SPRINGS, BOTTOM SPRING and ADAMS STOCK WELL in Elko County, by SALMON RIVER CATTLEMEN'S ASSOCIATION, INC., for STOCKWATERING, AND DOMESTIC purposes. That the proposed points of diversion, diversion, the approximate location and size of the diverting channel or other conduit, the place and manner of use, and the location and names of all other works or streams which are crossed by, or connected with, the said works, are fully and correctly designated thereon.

4/9/93 William A. Nisbet

William A. Nisbet, State Water-Right Surveyor No. 448

Subscribed and sworn to before me this 9 day of April 1993.

NOTARY PUBLIC in and for ELKO COUNTY, NEVADA

BASIS OF BEARINGS
MAGNETIC, var. 15 1/2° E.

N

LEGEND

Pvt	PRIVATE LAND
	POINT OF DIVERSION
	SPRING
	PLACE OF USE
	CREEKS, DRAINAGES
	PIPELINE
	TROUGH

0 1000 2000 3000
SCALE: 1"=1000'

58708 16332 04-13-04
58709 16097 05-28-02
58710 16098 05-28-02
58711 16099 05-28-02
58712 16100 05-28-02

FILED
APR 12 1993
STATE ENGINEER'S OFFICE

NO	BY	DATE	DESCRIPTION	CHK'D	APP'D

REVISIONS

DRAWN BY CLA	APPROVED BY
JOB NO 2015.001	DATE MARCH 1993

Map to Accompany

APPLICATION TO APPROPRIATE WATER

FOR STOCKWATERING and DOMESTIC PURPOSES

BY **SALMON RIVER CATTLEMEN'S ASSOCIATION, INC.**

FROM UPPER WEST SIDE SPRING, MARTIN SPRING, QUAKEY SPRING, CHOKECHERRY SPRINGS, BOTTOM SPRING and ADAMS STOCK WELL

IN ELKO COUNTY

CHILTON Engineering and Surveying, LTD
421 Court Street
(702) 738-2121 Elko, Nevada 89801

W93018 1/1

58713 58712 58711 58710 58709 58708