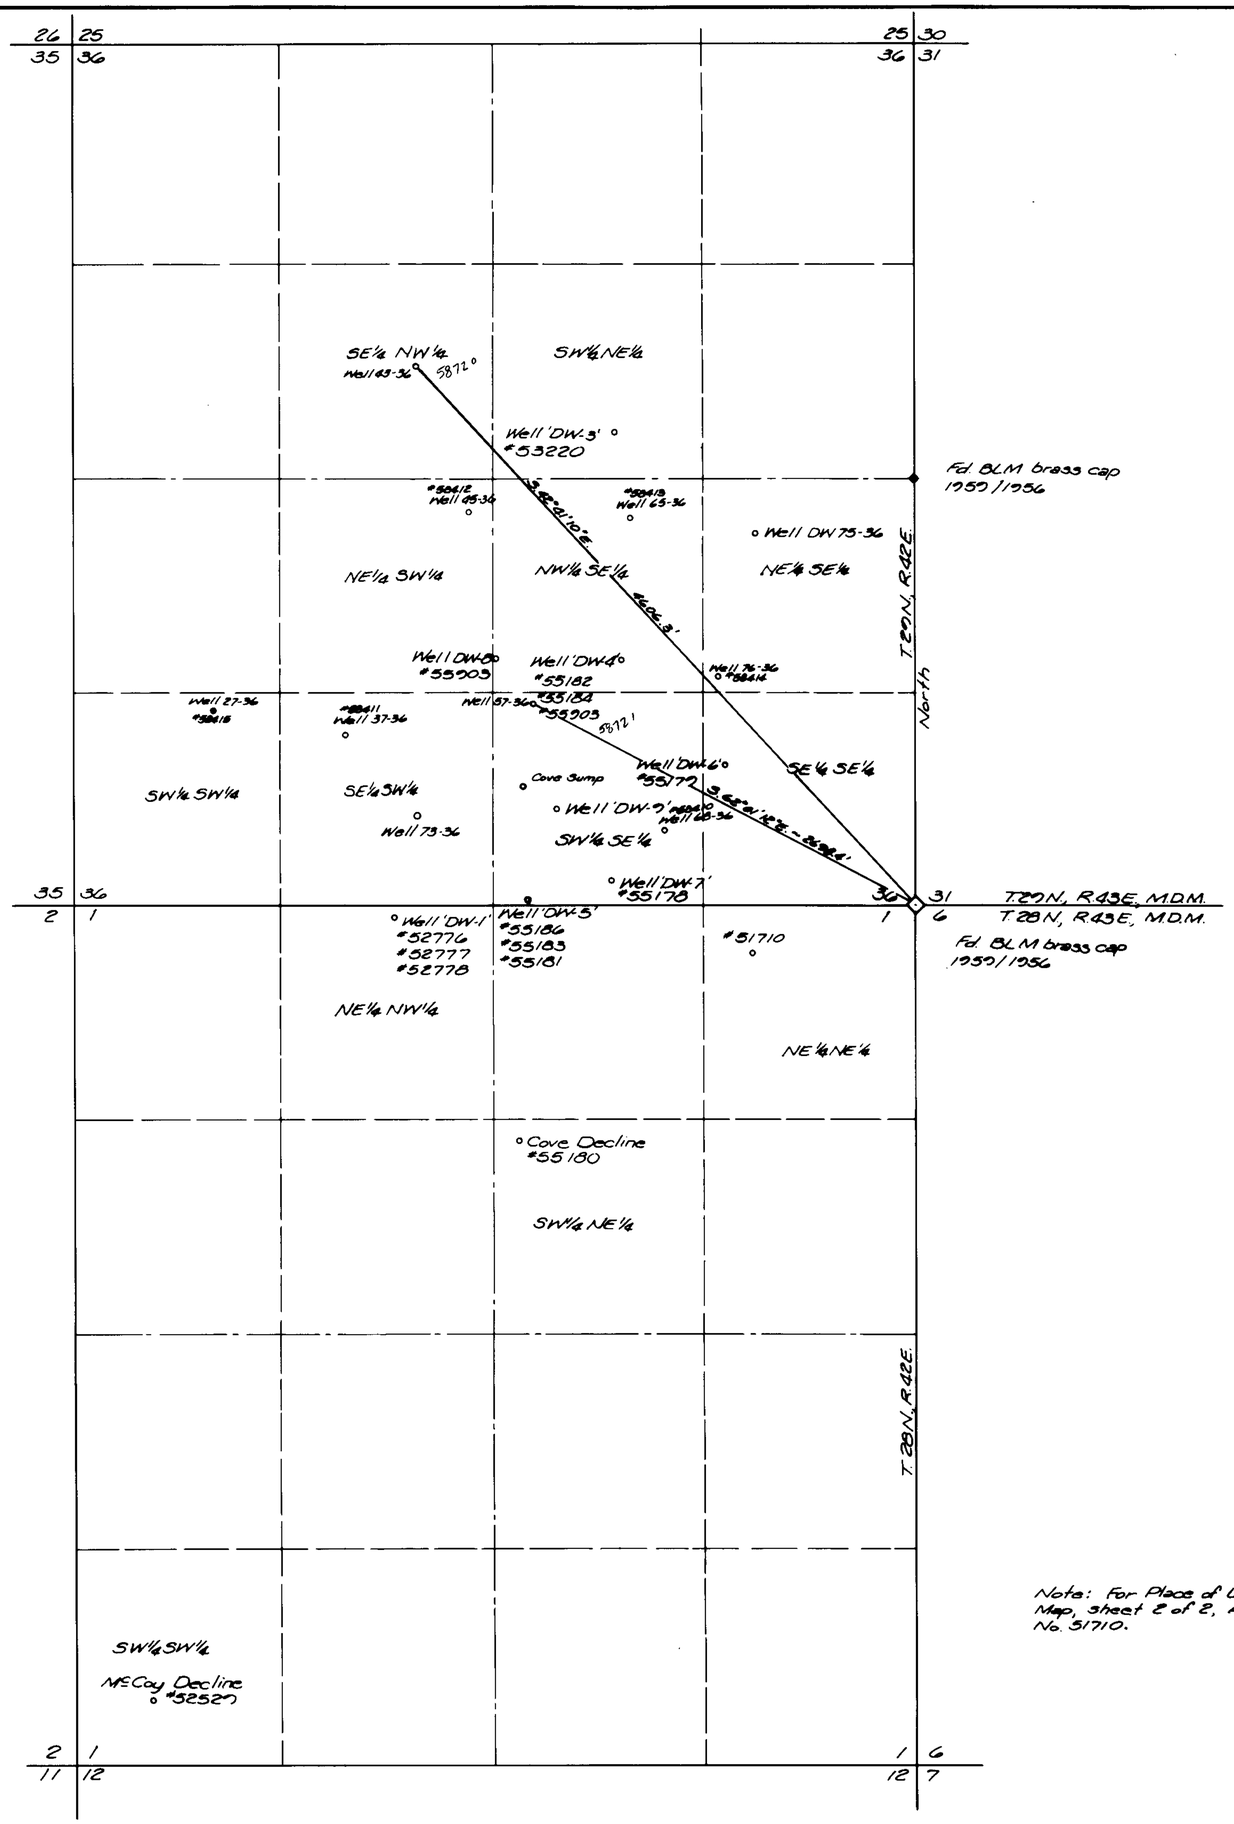


Basis of Bearings this survey:
East line of SE¼ Sec. 36, T.29N., R.42E., M.D.M.
i.e. North ref. BLM survey of T.29N., R.42E., July 16, 1968.

STATE OF NEVADA
COUNTY OF WASHOE SS

I, Harry R. Ericson, being first duly sworn, depose and say that this map, consisting of one sheet, has been correctly drawn to the designated scale from field notes of a survey made by me, or under my supervision and direction, on the 26th day of March, 1993; that it truly and correctly represents the proposed location and extent of the works used to divert water from underground sources in Lander County by Echo Bay Minerals Company for mining, milling and domestic purposes; that the proposed points of diversion, the location of the place of use, the locations and names of all other works, the boundary of all lands showing by 40-acre subdivisions and the area proposed to be served are fully and correctly designated hereon.

4/7/93
HARRY R. ERICSON
STATE WATER RIGHT SURVEYOR NO. 2
PROFESSIONAL LAND SURVEYOR NO. 7977

Subscribed and sworn to before me on this 7th day of April, 1993.

NOTARY PUBLIC

CAROL ANN ADAMS
Notary Public - State of Nevada
Appointment Recorded in Washoe County
MY APPOINTMENT EXPIRES JUNE 25, 1995

500 0 500 1000 1500
Scale 1"=500'

Note: For Place of Use refer to Map, sheet 2 of 2, Application No. 51710.

58720-21

# MAP TO ACCOMPANY APPLICATIONS TO APPROPRIATE WATER FOR MINING, MILLING AND DOMESTIC PURPOSES BY ECHO BAY MINERALS COMPANY FROM UNDERGROUND SOURCES IN LANDER COUNTY, NEVADA

sea
950 INDUSTRIAL WAY
SPARKS, NEVADA

JOB NO. 1665-03-2
DATE 7/93
DR. CHW

58721 58720