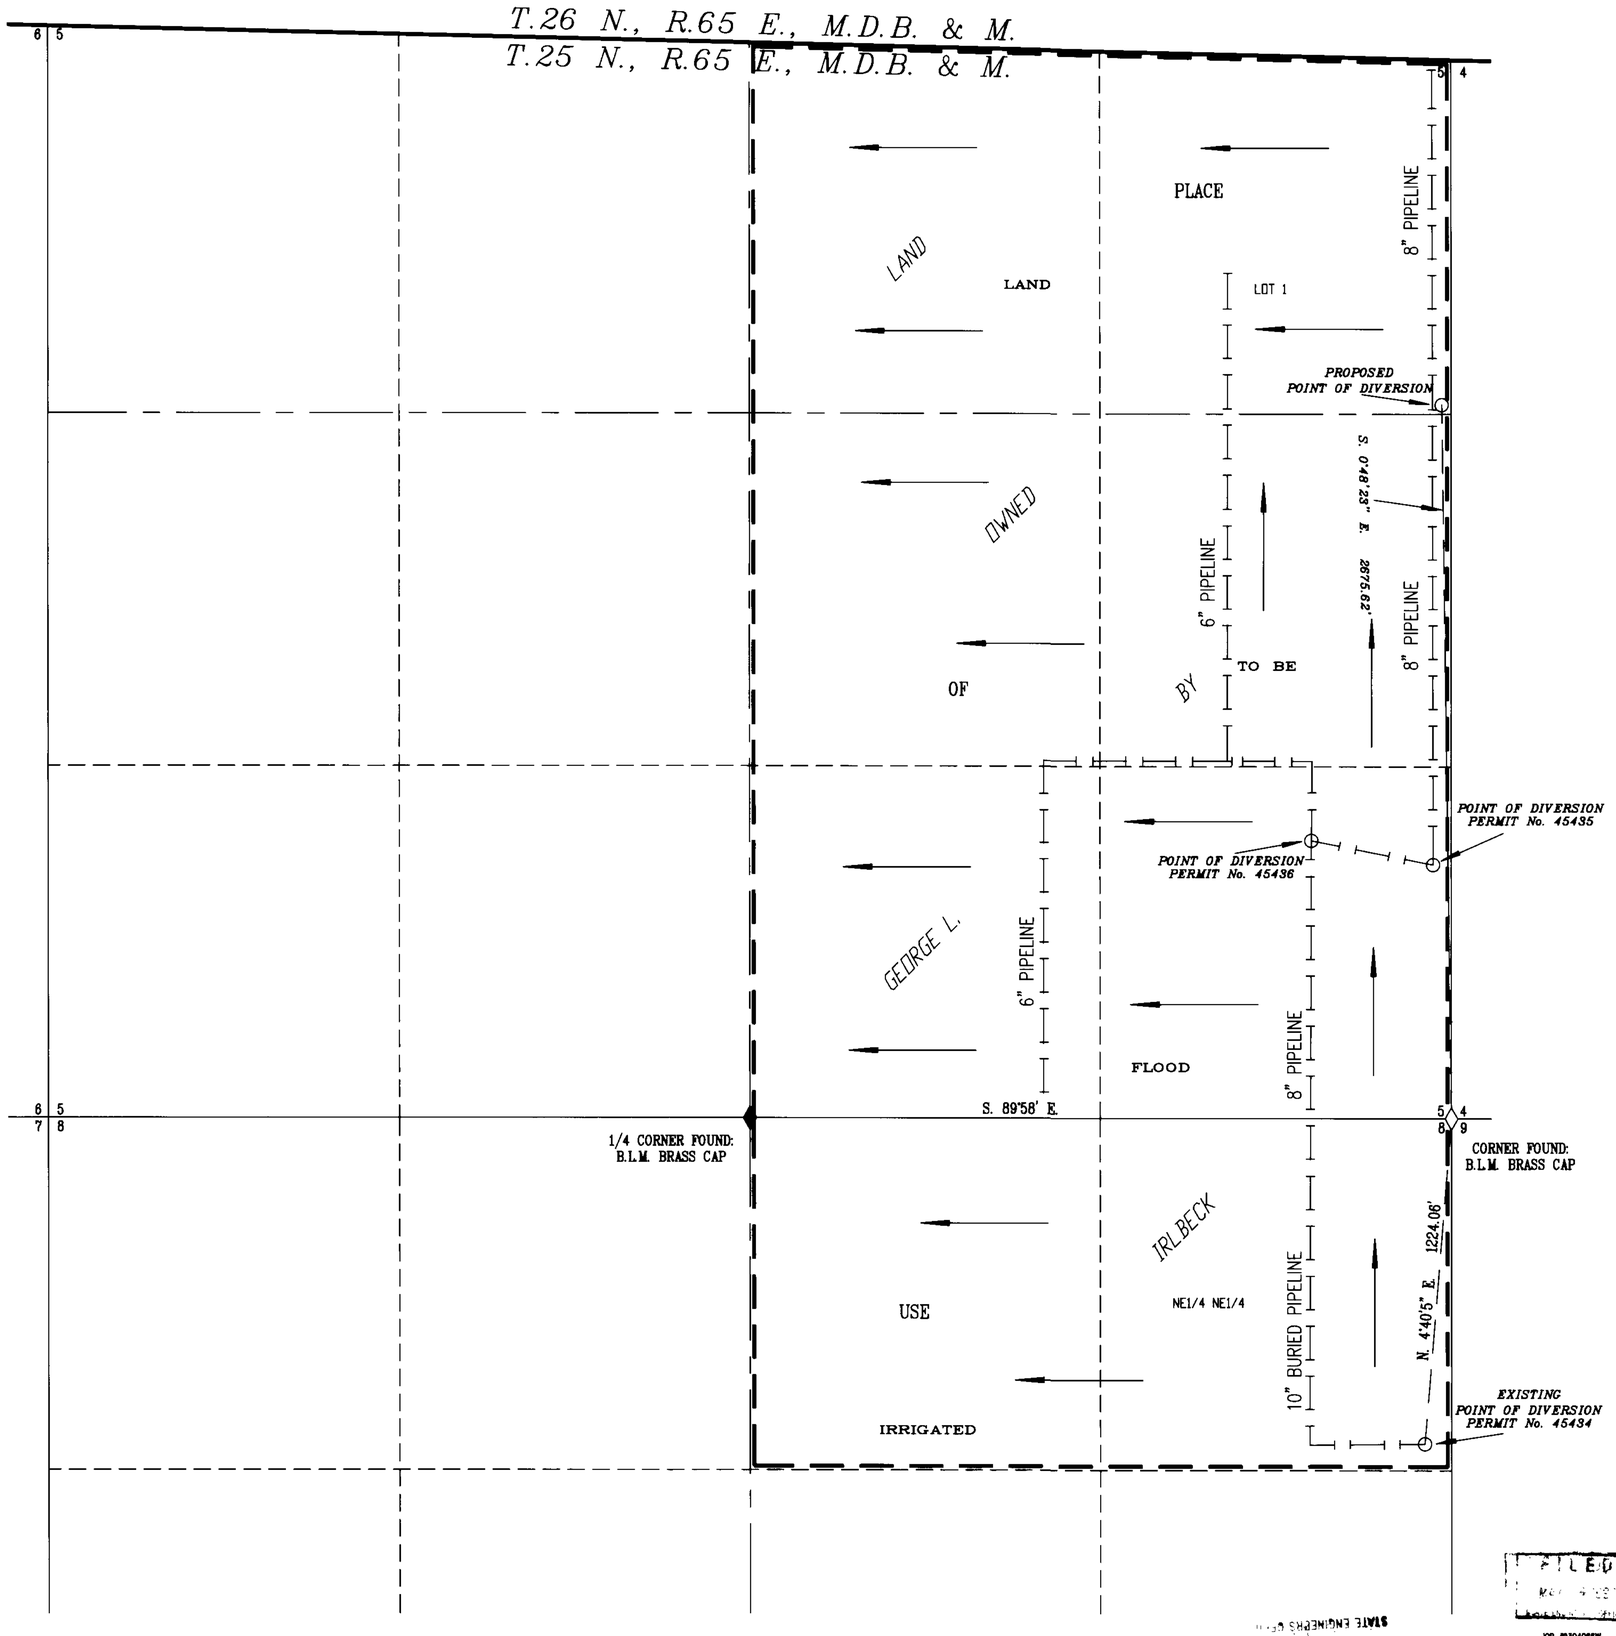

BASIS OF BEARINGS:
SOUTH LINE SECTION 5
PER B.L.M. RECORD DATA

STATE OF NEVADA
County of White Pine } ss.

I, Dean G. Neubauer, being first duly sworn, depose and say that this map, consisting of one sheet, has been correctly drawn to the designated scale from field notes of a survey made under my supervision and direction on the 30th day of November, 1992; that it truly and correctly represents the proposed location and extent of the works used to divert water from Underground Sources, in White Pine County, by George L. Irlbeck for Irrigation & Domestic purposes. That the proposed point of diversion, the approximate location and size of the diverting channel,all reservoirs or basins, the location and names of all other works or streams which will cross or connect with the proposed works, and the boundary of all lands, showing by 40-acre subdivisions the areas proposed to be irrigated, are fully and correctly designated thereon.

Dean Neubauer

Dean G. Neubauer
State Water Right Surveyor No. 917

PROFESSIONAL LAND SURVEYOR STATE OF NEVADA
DEAN NEUBAUER
4-26-93
No. 9392

Subscribed and sworn to before me this 26th day of April, 1993.

Debbie Godard

Notary Public in and for White Pine County, Nevada.

DEBBIE GODARD
Notary Public - State of Nevada
Appointment Recorded in White Pine County
MY APPOINTMENT EXPIRES NOV. 5, 1995

0 300 600 900 1200
SCALE 1" = 300'

58804

FILED

JOB #8304066W

STATE ENGINEERS OFFICE
93 MAY -4 A10:37

SURVEYED & MAPPED BY
BOUNDY & FORMAN, INC.
ELY, NEVADA
APRIL, 1993

MAP TO ACCOMPANY
APPLICATION TO CHANGE THE POINT OF DIVERSION OF A PORTION OF PERMIT No. 45434

FOR *IRRIGATION & DOMESTIC*

BY GEORGE L. IRLBECK

FROM *UNDERGROUND SOURCES*

58804