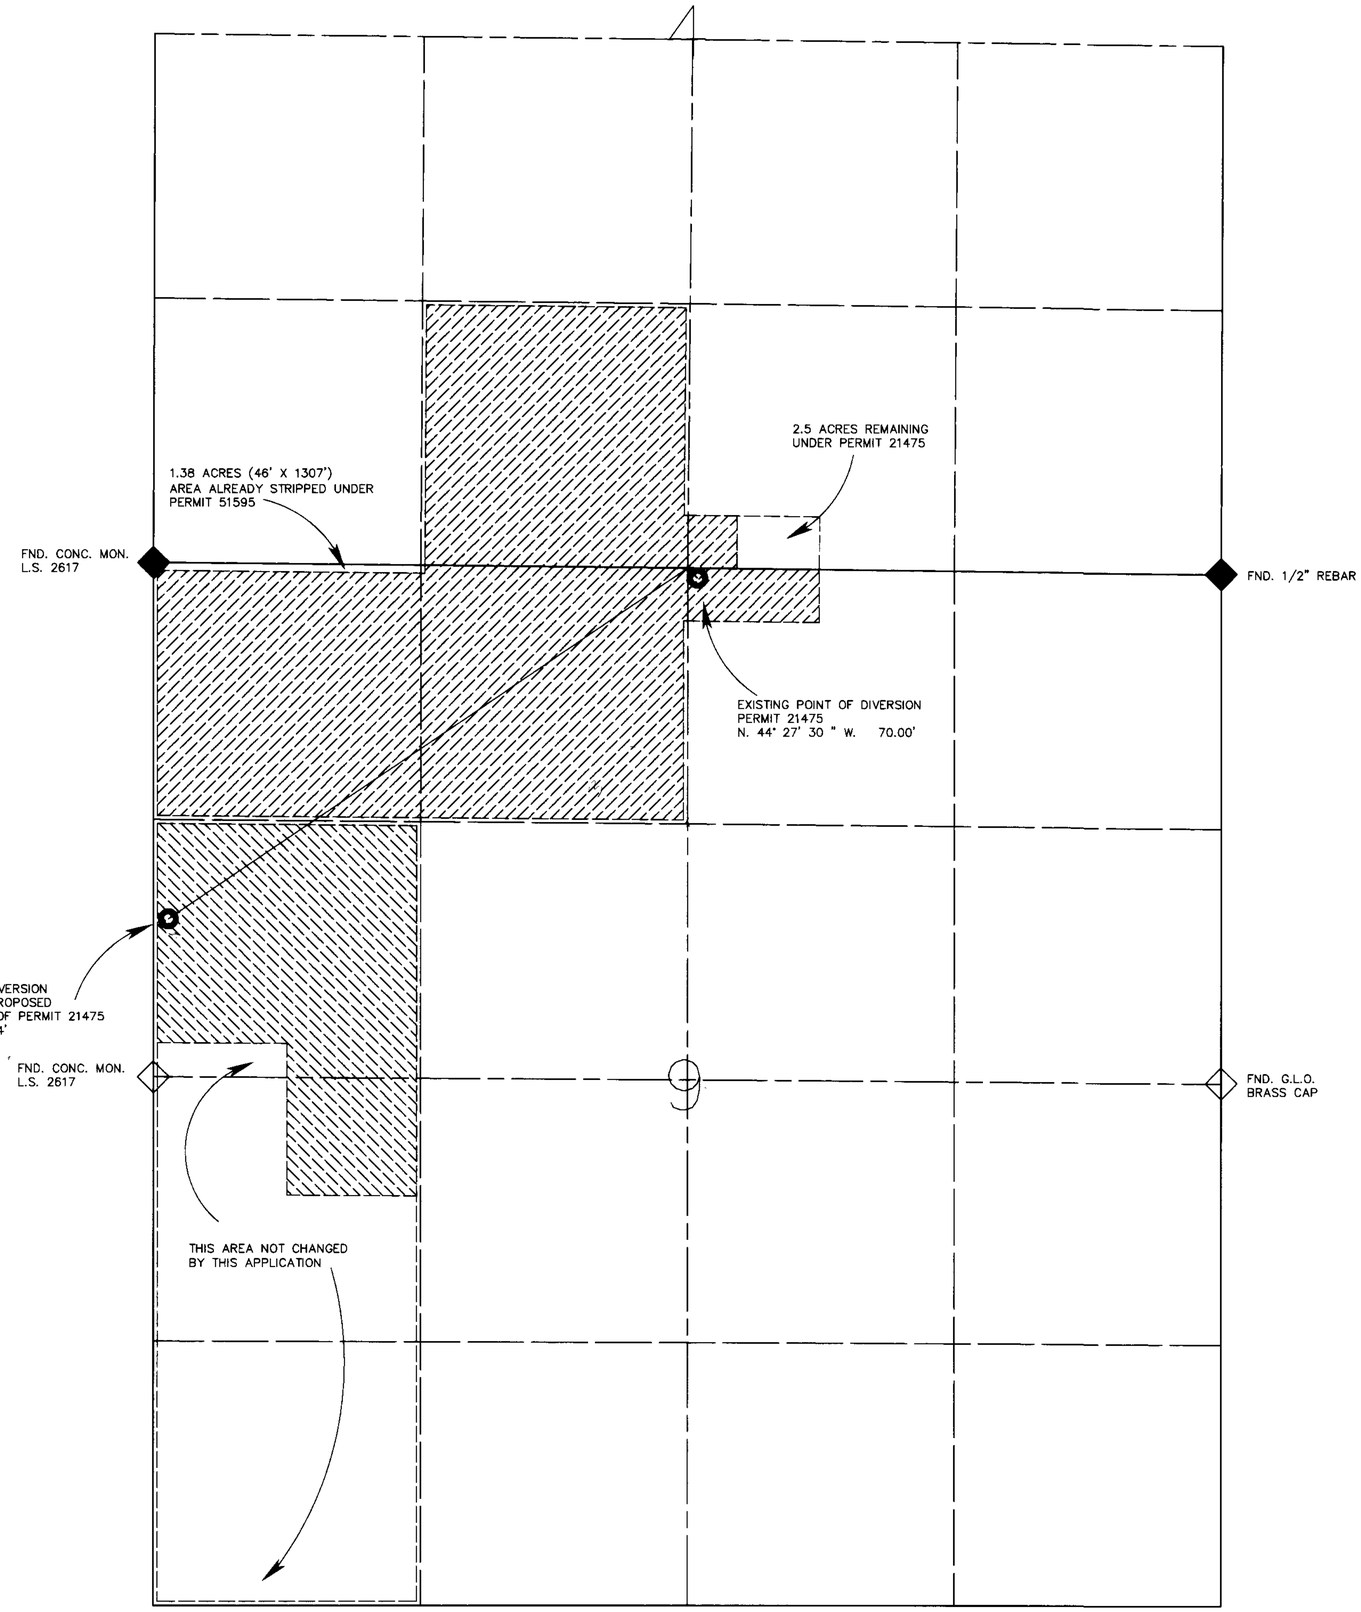

T.16N., R.22E., M.D.B. & M.

N

LEGEND

- EXISTING PLACE OF USE TO BE STRIPPED UNDER PERMIT 21475
- EXISTING PLACE OF USE TO BE STRIPPED UNDER PERMIT 21474
- EXISTING PLACE OF USE
- POINTS OF DIVERSION
- FOUND SECTION CORNERS AS NOTED
- FOUND QUARTER CORNERS AS NOTED

'93 JUN -3 AM 11:16
STATE ENGINEER

BASIS OF BEARINGS

THE NORTH LINE OF SECTION 9, T.16N., R.22E., M.D.B. & M. BEARING EAST, 5,349.96 FEET AS SHOWN ON THE G.L.O. SURVEY OF T.16N., R.22 E., M.D.B. & M., APPROVED MAY 22, 1912

400 0 400 800

SCALE: 1" = 400'

SHEET 2 OF 2

FILED
JUN 3 1993
STATE ENGINEER'S OFFICE

THIEL, WINCHELL & ASSOC. INC.
CIVIL ENGINEERS
LAND SURVEYORS
WATER RIGHTS
LAND USE PLANNING
34 LAKES BLVD, SUITE 101
DAYTON, NEVADA 89403
(702) 246-7300
fax: (702) 246-7304

MAP

TO ACCOMPANY APPLICATIONS TO CHANGE A PORTION OF THE WATER HERETOFORE APPROPRIATED UNDER PERMITS 21474 (CERTIFICATE 6877) AND 21475 (CERTIFICATE 6878)
BY
JOHN C. SERPA
FOR QUASI-MUNICIPAL AND DOMESTIC PURPOSES
FROM UNDERGROUND SOURCES

LYON COUNTY NEVADA

62938 62937 58809 58808

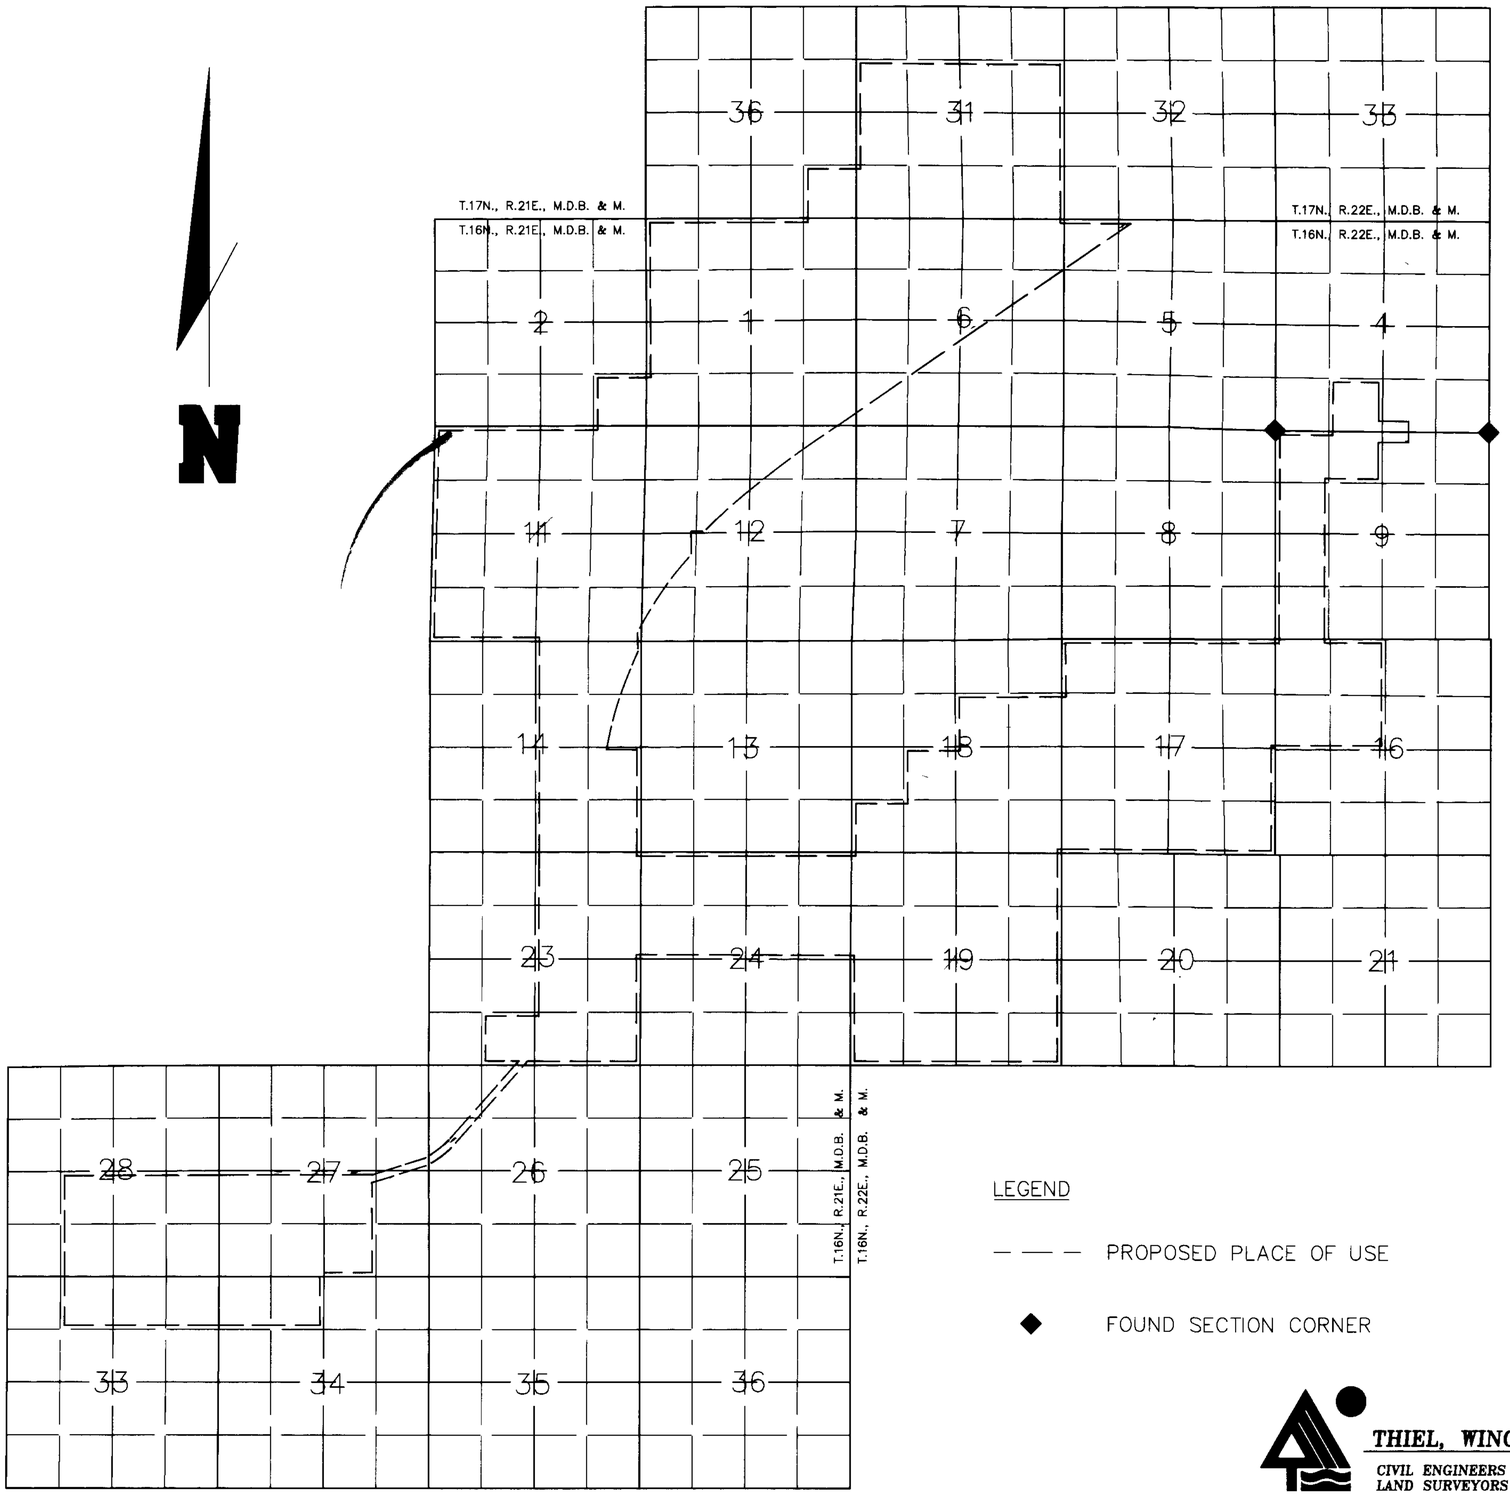

LEGEND

— — — PROPOSED PLACE OF USE

◆ FOUND SECTION CORNER

STATE OF NEVADA)
SS
COUNTY OF DOUGLAS)

I, GEORGE M. THIEL, BEING FIRST DULY SWORN, DEPOSE AND SAY THAT THIS MAP, CONSISTING OF TWO (2) SHEETS, HAS BEEN CORRECTLY DRAWN TO THE DESIGNATED SCALE FROM RECORDS ON FILE IN THE OFFICE OF THE STATE ENGINEER AND INFORMATION CONTAINED IN THE G.L.O SURVEYS OF T.16N., R.21E., M.D.B. & M., T.16N., R.22E., M.D.B. & M., T.17N., R.21E., M.D.B. & M., & T.17N., R.22E., M.D.B. & M.; THAT IT TRULY AND CORRECTLY REPRESENTS THE PROPOSED LOCATION AND EXTENT OF WORKS USED TO DIVERT WATER FROM UNDERGROUND SOURCES IN LYON COUNTY, NEVADA BY JOHN C. SERPA, FOR QUASI-MUNICIPAL AND DOMESTIC PURPOSES. THAT THE PROPOSED POINTS OF DIVERSION, THE APPROXIMATE LOCATION AND SIZE OF THE DIVERTING CHANNEL, ALL RESERVIORS AND BASINS, THE LOCATIONS AND NAMES OF ALL OTHER WORKS AS WELL AS THE BOUNDARY OF ALL LANDS, SHOWN IN 40-ACRE SUBDIVISIONS, TO BE PLACED TO BENEFICIAL USE, ARE FULLY AND CORRECTLY DESIGNATED THEREON.

George M. Thiel 5/21/93
GEORGE M. THIEL SWRS NO. 696

SUBSCRIBED AND SWORN TO BEFORE ME
THIS 21 DAY OF May 1993
NOTARY PUBLIC IN AND FOR Douglas
COUNTY, NEVADA.

Sandra L. Winchell

SANDRA L. WINCHELL
NOTARY PUBLIC - NEVADA
DOUGLAS COUNTY
My Appt. Expires Nov. 4, 1994

'93 JUN -3 AM 10:09
STATE ENGINEER

BASIS OF BEARINGS

THE NORTH LINE OF SECTION 9, T.16N., R.22E., M.D.B. & M. BEARING EAST, 5,349.96 FEET AS SHOWN ON THE G.L.O. SURVEY OF T.16N., R.22 E., M.D.B. & M., APPROVED MAY 22, 1912

'93 MAY 21 AM 11:02
STATE ENGINEER

2000 0 2000 4000
SCALE = 1" = 2000'

SHEET 1 OF 2

THIEL, WINCHELL & ASSOC. INC.
CIVIL ENGINEERS
LAND SURVEYORS
WATER RIGHTS
LAND USE PLANNING
34 LAKES BLVD, SUITE 101
DAYTON, NEVADA 89403
(702) 246-7300
fax: (702) 246-7304

FILED
JUN 03 1993
STATE ENGINEER'S OFFICE

MAP

TO ACCOMPANY APPLICATIONS TO CHANGE A PORTION OF THE WATER HERETOFORE APPROPRIATED UNDER PERMITS 21474 (CERTIFICATE 6877) AND 21475 (CERTIFICATE 6878)
BY
JOHN C. SERPA
FOR QUASI-MUNICIPAL AND DOMESTIC PURPOSES
FROM UNDERGROUND SOURCES

LYON COUNTY NEVADA

62938 62937 58809 58808