SHEET 2 OF 2

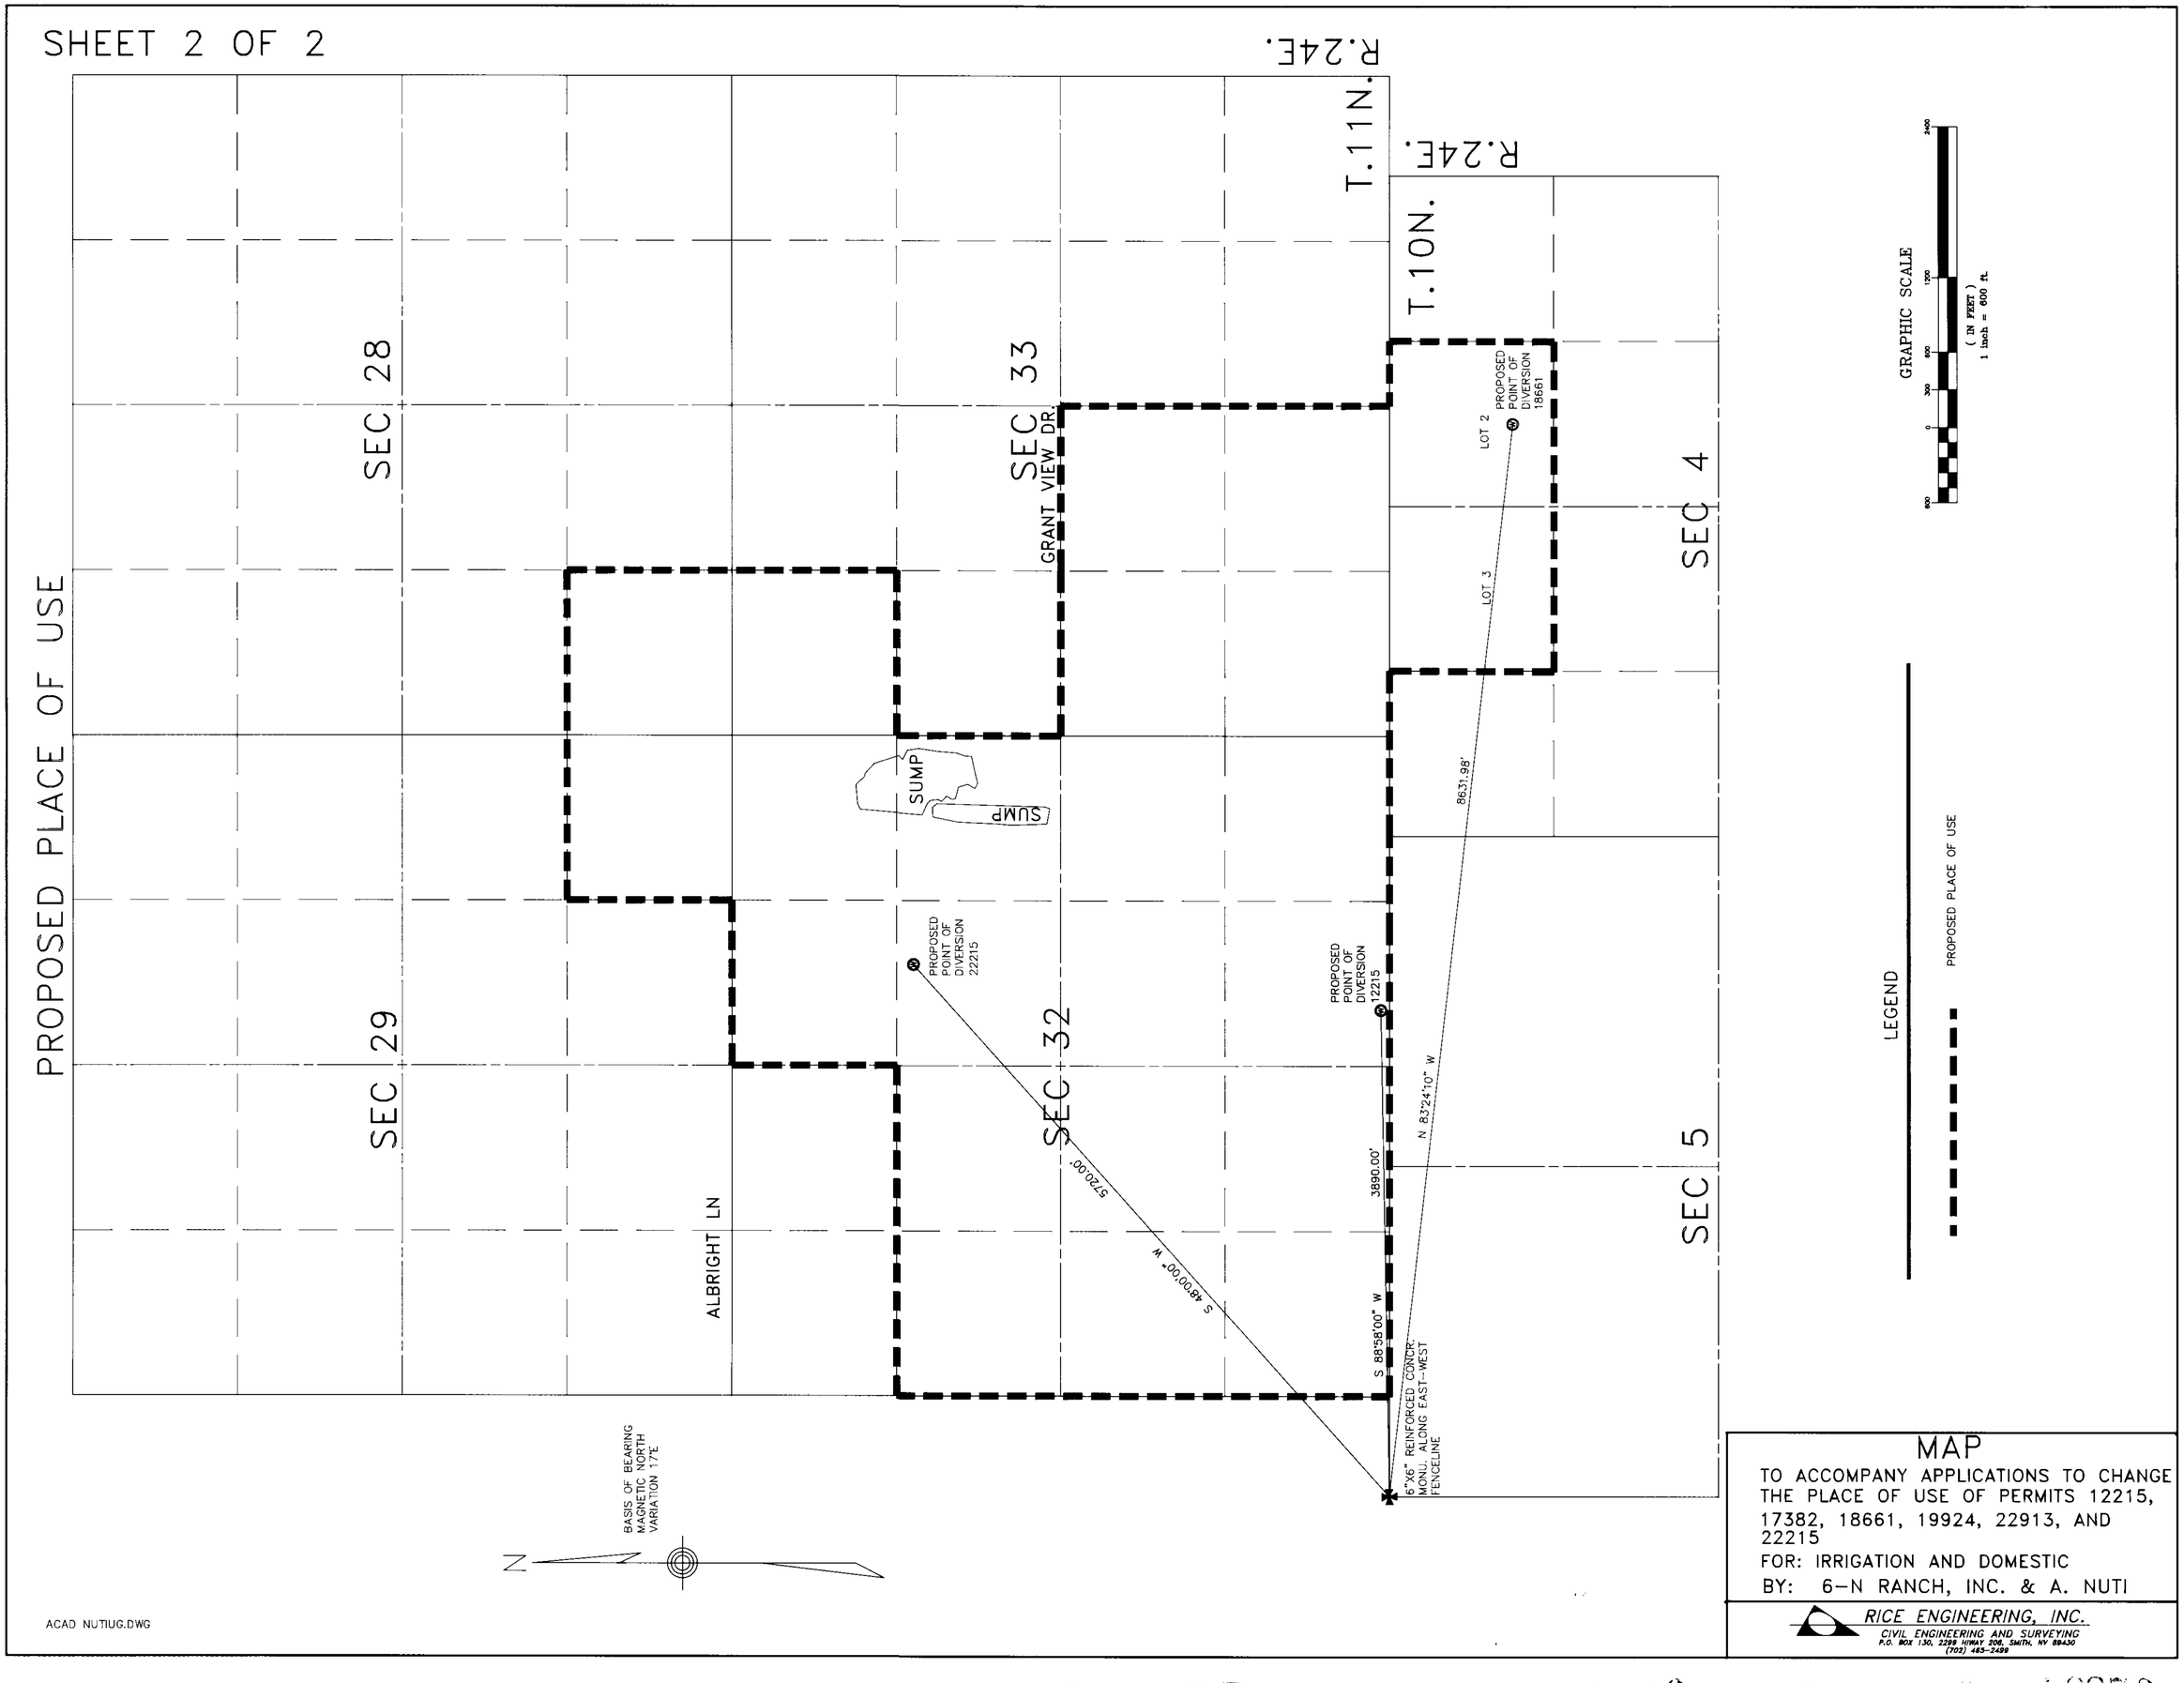

ACAD NUTIUG.DWG

MAP

TO ACCOMPANY APPLICATIONS TO CHANGE THE PLACE OF USE OF PERMITS 12215, 17382, 18661, 19924, 22913, AND 22215

FOR: IRRIGATION AND DOMESTIC

BY: 6-N RANCH, INC. & A. NUTI

RICE ENGINEERING, INC.
CIVIL ENGINEERING AND SURVEYING
P.O. BOX 130, 2299 HIWAY 206, SMITH, NV 89430
(702) 465-2499

60158 T 60157 T 8 877 6 75 4 38873

SHEET 1 OF 2

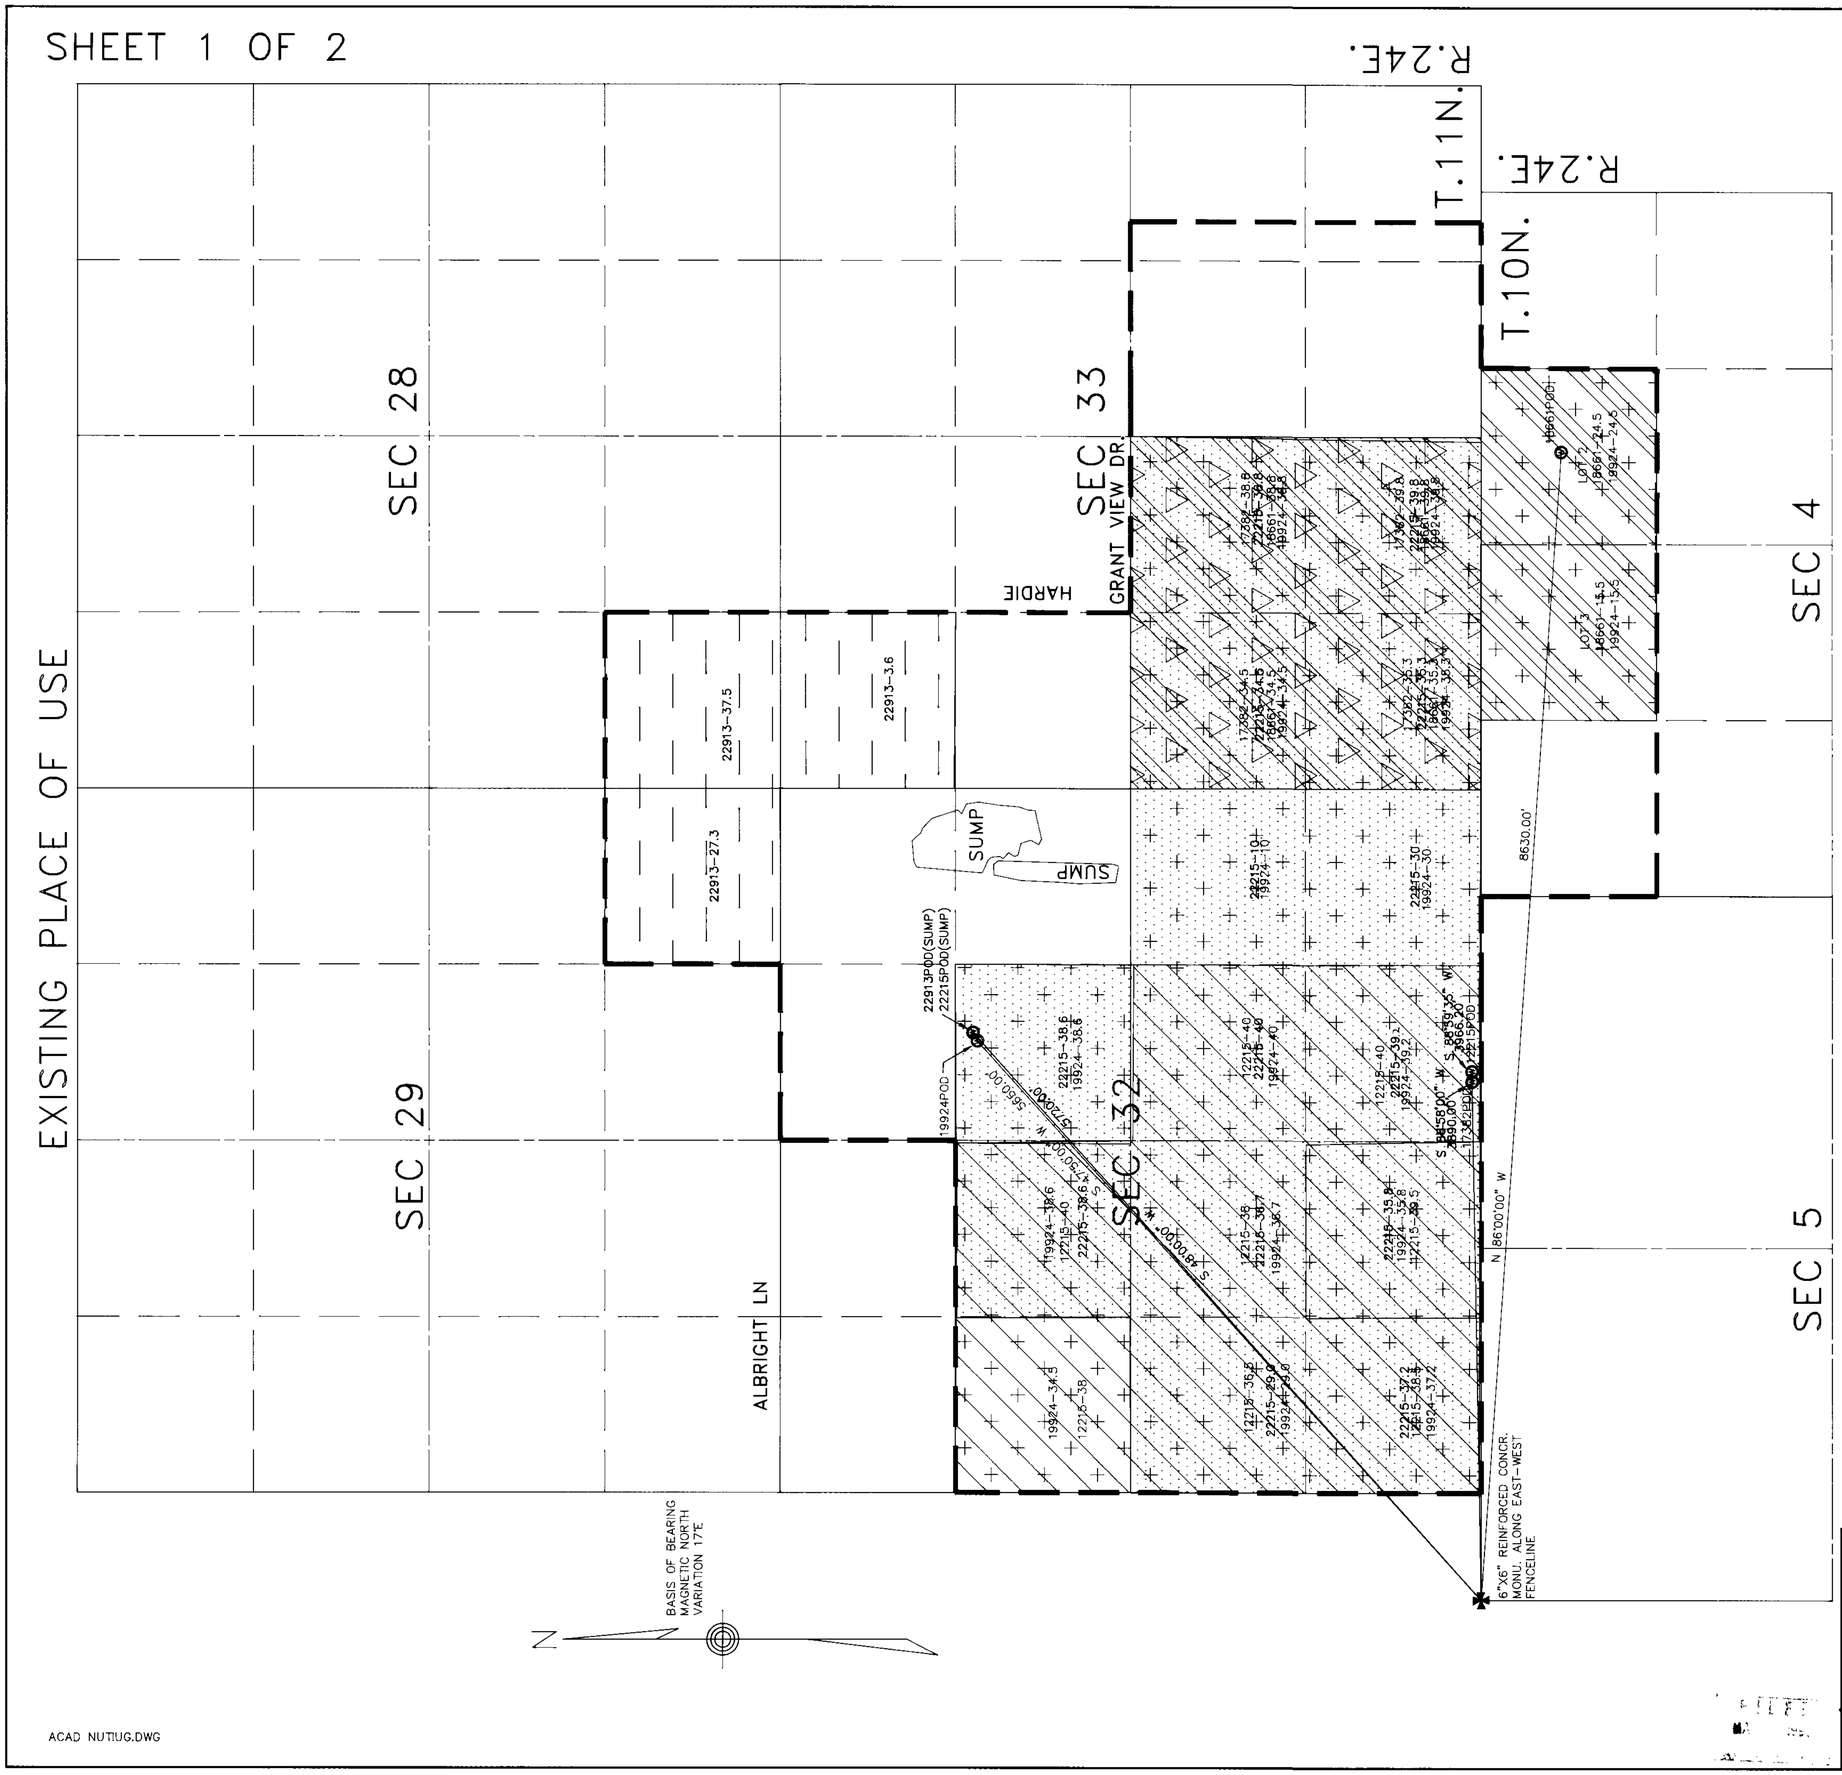

STATE OF NEVADA

COUNTY OF LYON

I, BRUCE L. RICE, BEING FIRST DULY SWORN, DEPOSE AND SAY THAT THIS MAP, CONSISTING OF 2 SHEETS HAS BEEN CORRECTLY DRAWN TO THE DESIGNATED SCALE FROM FIELD NOTES OF A SURVEY MADE UNDER MY SUPERVISION MARCH 19, 1993; THAT IT TRULY AND CORRECTLY REPRESENTS THE PROPOSED LOCATION AND EXTENT OF THE WORKS USED TO DIVERT WATER FROM AN UNDERGROUND SOURCE IN LYON COUNTY BY A. NUTI AND 6-N RANCH, INC. FOR IRRIGATION AND DOMESTIC PURPOSES; THAT THE PROPOSED POINT OF DIVERSION, THE APPROXIMATE LOCATION AND SIZE OF THE DIVERTING CHANNEL, ALL RESERVOIRS OR BASINS, THE LOCATION AND NAMES OF ALL OTHER WORKS WHICH WILL CROSS OR CONNECT WITH THE PROPOSED WORKS, AND THE BOUNDARY OF ALL LANDS, SHOWING BY ON ACRE SUBDIVISIONS THE AREAS PROPOSED TO BE IRRIGATED, ARE FULLY AND CORRECTLY DESIGNATED THEREON.

Exp 12-31-93

BRUCE L. RICE
STATE WATER RIGHT SURVEYOR NO. 540
PLS 4276 NO. 4276 3-17-93

SUBSCRIBED AND SWORN TO BEFORE ME THIS 31 DAY OF March, 1993
NOTARY PUBLIC IN AND FOR LYON COUNTY, NEVADA.

Susan Elliott

GRAPHIC SCALE

(IN FEET)
1 inch = 600 ft.

LEGEND

EXISTING PLACE OF USE

12215
17382
18661
19924
22215
22913

PROPERTY LINE

MAP

TO ACCOMPANY APPLICATIONS TO CHANGE THE PLACE OF USE OF PERMITS 12215, 17382, 18661, 19924, 22913, AND 22215

FOR: IRRIGATION AND DOMESTIC

BY: 6-N RANCH, INC. & A. NUTI

RICE ENGINEERING, INC.
CIVIL ENGINEERING AND SURVEYING
P.O. BOX 130, 2299 HIWAY 208, SMITH, NV 89430
(702) 465-2499

ACAD NUTIUG.DWG

61183 60161T 60160T 60159T 60158T 60157T 58876 58874 58873