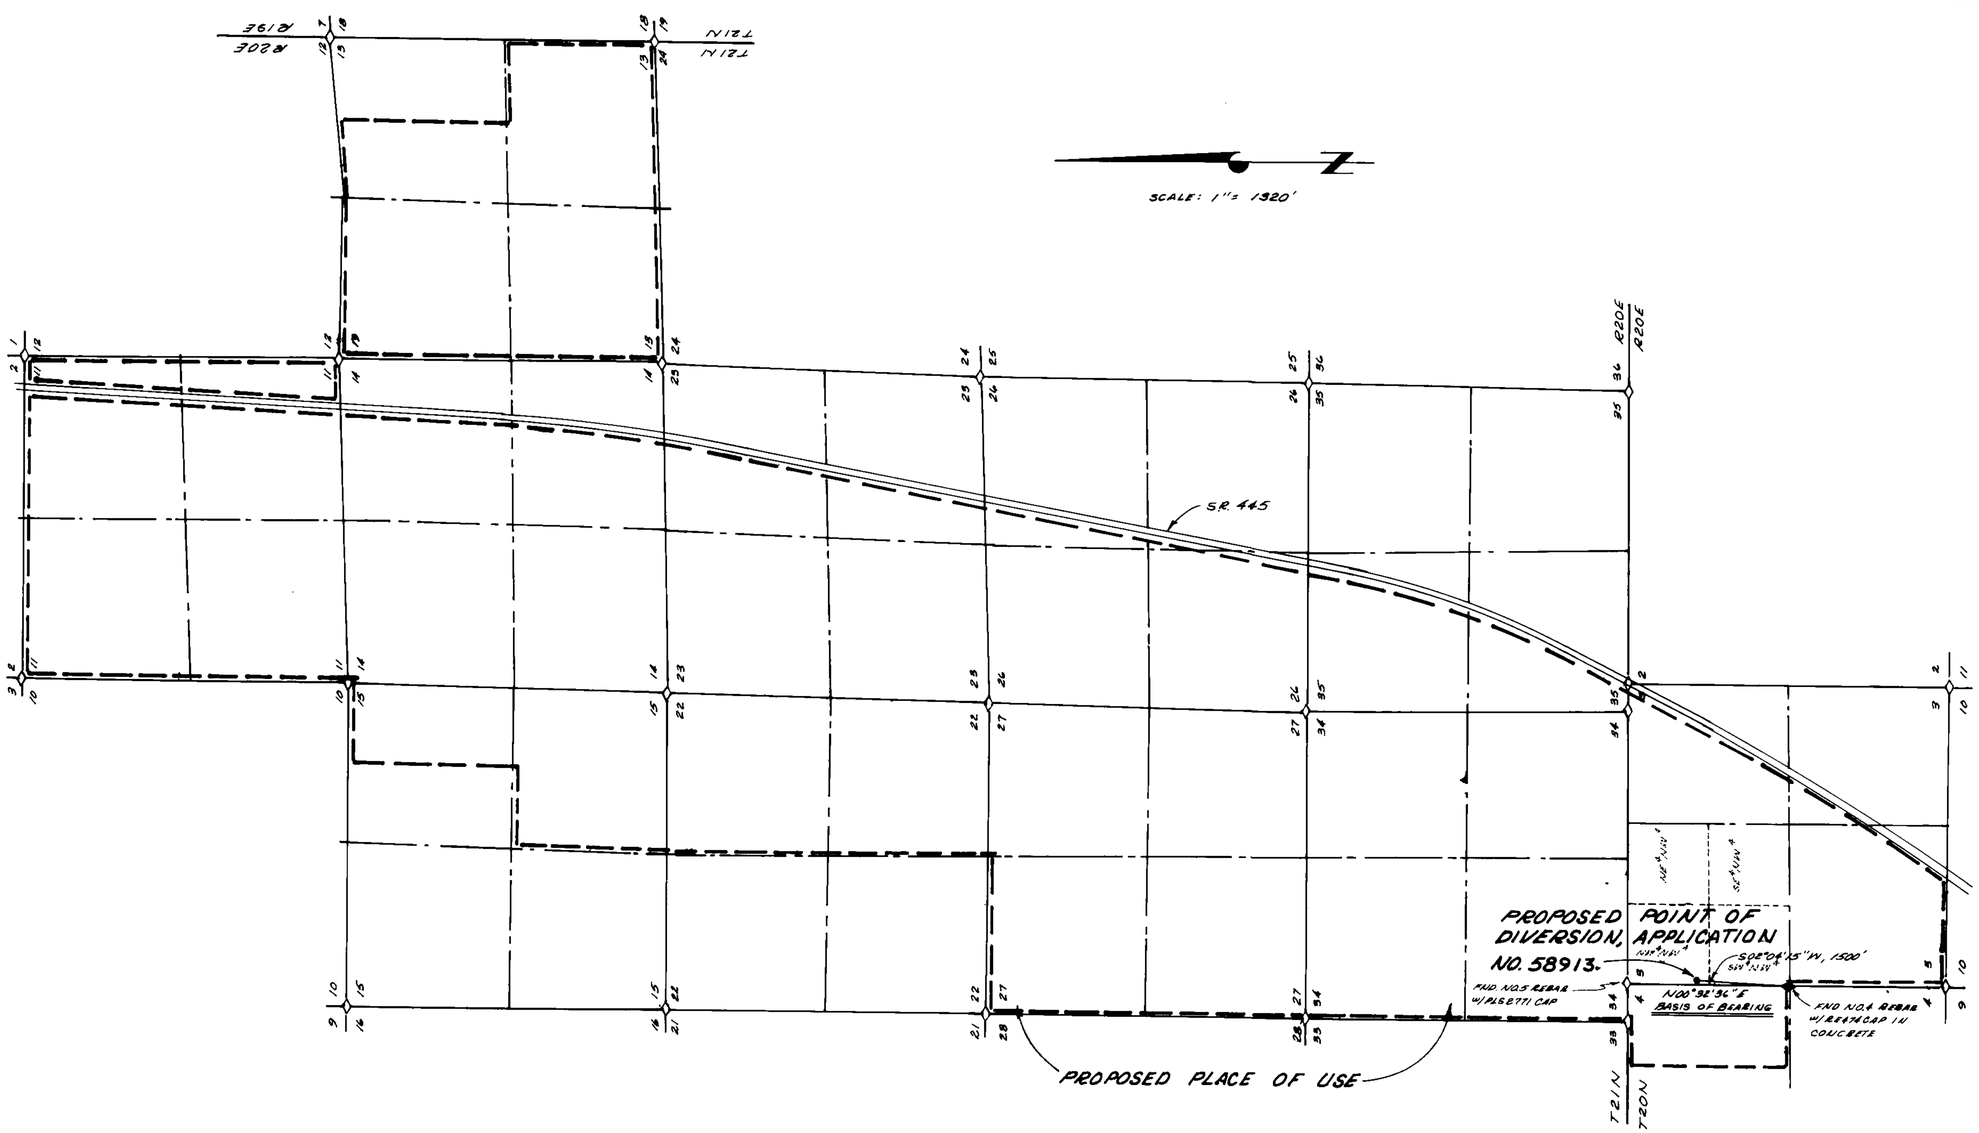

T. 20 & 21N, R. 20 E, M.D.M.

STATE OF IDAHO
COUNTY OF ADA S.S.

I, RICHARD L. JENSEN, BEING FIRST DULY SWORN, DEPOSE AND SAY THAT THIS MAP, CONSISTING OF ONE SHEET, HAS BEEN CORRECTLY DRAWN TO THE DESIGNATED SCALE FROM A SURVEY MADE BY ME AND FROM RECORD DATA, THAT IT TRULY REPRESENTS THE PROPOSED LOCATION TO BE USED TO DIVERT WATER FROM UNDERGROUND SOURCES IN WASHOE COUNTY, BY K&M ASSOCIATES, INC. FOR QUASI-MUNICIPAL AND DOMESTIC PURPOSES, THAT THE PROPOSED POINT OF DIVERSION AND THE BOUNDARY OF ALL LANDS WHEREIN THE WATERS ARE TO BE USED, ARE FULLY AND CORRECTLY SHOWN HEREON.

RICHARD L. JENSEN
STATE WATER RIGHT SURVEYOR NO. 5092

PROFESSIONAL LAND SURVEYOR STATE OF NEVADA
RICHARD L. JENSEN
No. 5092

SUBSCRIBED AND SWORN TO BEFORE ME THIS 8 DAY OF SEPTEMBER, 1993

NOTARY PUBLIC IN AND FOR ADA COUNTY, IDAHO

MY COMMISSION EXPIRES 3-17-94

SCALE: 1" = 1320'
0 660' 1320' 2640' 3960' 5280'

58913

FILED
SEP 9 1993
STATE ENGINEER'S OFFICE

MAP TO ACCOMPANY APPLICATION TO APPROPRIATE WATERS UNDER APPLICATION 58913. FROM UNDERGROUND SOURCES FOR QUASI-MUNICIPAL AND DOMESTIC USES

BY K&M ASSOCIATES, INC.

WASHOE COUNTY NEVADA

58913