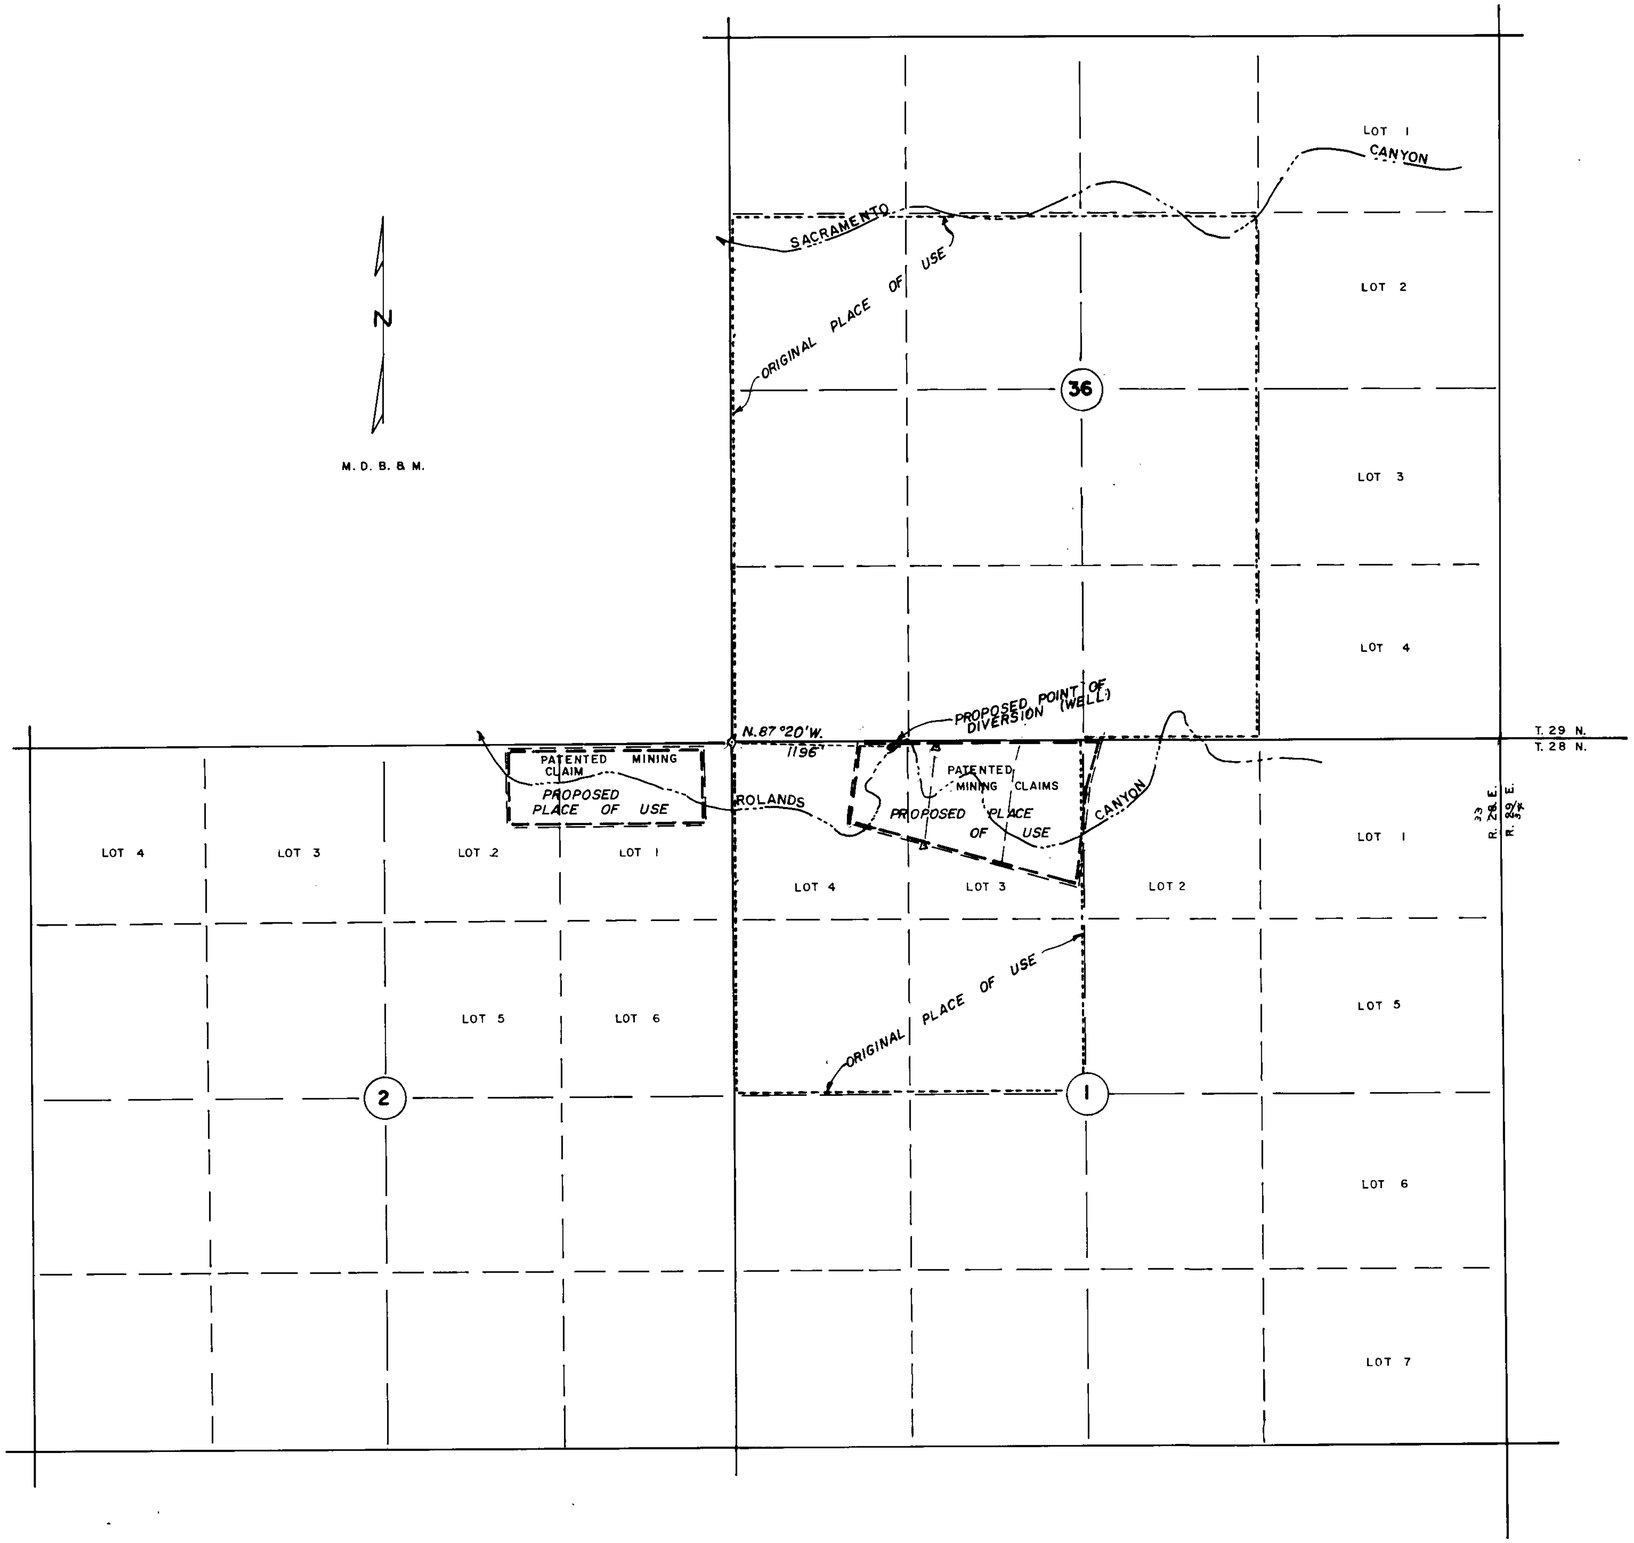

STATE OF NEVADA
COUNTY OF WASHOE SS:

I, Ernest E. Muller, Sr., being first duly sworn, depose and say that this map, consisting of one sheet, has been correctly drawn to the designated scale from field notes of a survey made by me on the 25th. day of November, 1992; that it truly and correctly represents the proposed location and extent of the works used to divert water from an underground source in Pershing County by HALLIE C. PFEIFER for a change of the point of diversion and place of use of Application No. 58183. That the proposed point of diversion, the approximate size of the diverting conduit, and the location and names of all other works or streams which are crossed by or [illegible] with said works, are fully and correctly [illegible] hereon.

State Water Right Surveyor
RE and PLS No. 827

PROFESSIONAL LAND SURVEYOR STATE OF NEVADA
ERNEST E. MULLER SR.
No. 827

Subscribed and sworn to before me on this 7th. day of September, 1993.

Notary Public in and for
Washoe County, Nevada

NOTE

The well site bearing was determined from compass reading of S.87°20'E. (V= 16°) from the NW corner of Sec. 1, and the location of the well site was checked with Claim Plat No. 204796 for Mineral Survey No. 4678.

LEGEND

- Found scribed post
- Found rock monument corner
- Found scribed stone in rock mound with BLM brass cap.

SCALE — 1 INCH = 600 FEET

600 0 660 1320 2640

58975

MAP TO ACCOMPANY APPLICATION TO CHANGE THE POINT OF DIVERSION AND PLACE OF USE OF APPLICATION NO. 58183
BY
HALLIE C. PFEIFER
FOR
MINING PURPOSES
FROM
AN UNDERGROUND SOURCE

BIG E, INC., 750 W. PUEBLO ST., RENO, NV., 89509 | 93.09.04

FILED
SEP 24 1993
STATE ENGINEER'S OFFICE

'93 SEP 13 P3:15
STATE ENGINEER'S OFFICE
'93 SEP 24 A11:41

58975