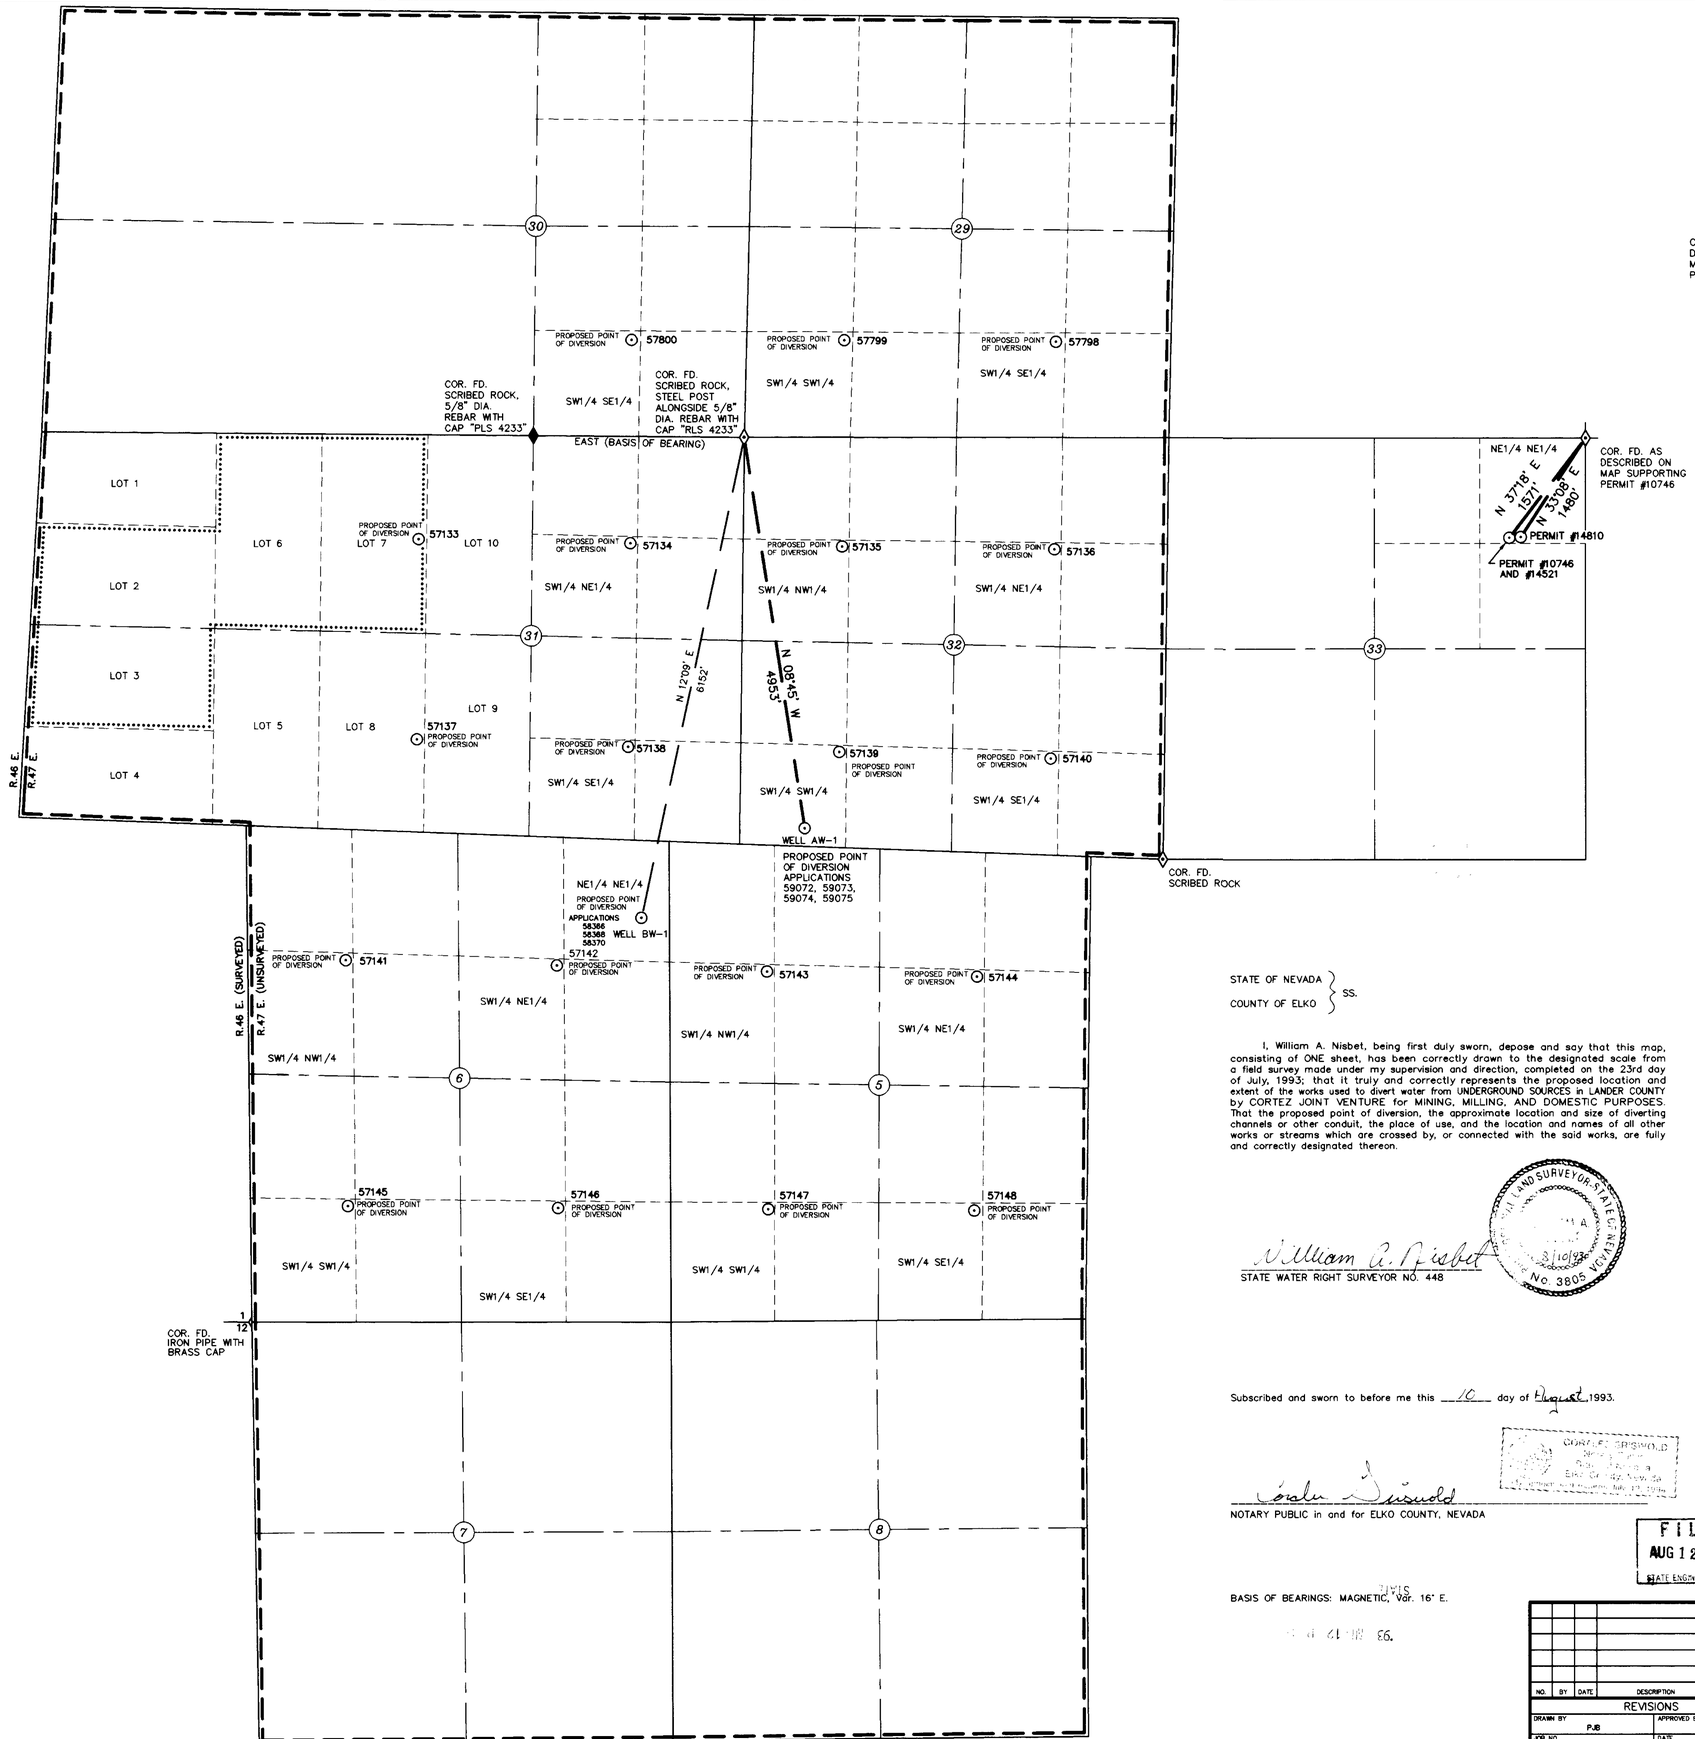

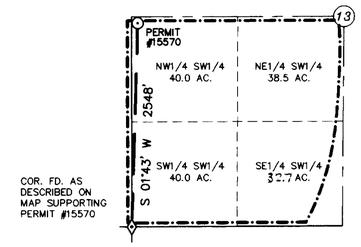

T.28 N., R.47 E.

N

T.27 AND 28 N., R.47 E.
M.D.M.

STATE OF NEVADA
COUNTY OF ELKO } SS.

I, William A. Nisbet, being first duly sworn, depose and say that this map, consisting of ONE sheet, has been correctly drawn to the designated scale from a field survey made under my supervision and direction, completed on the 23rd day of July, 1993; that it truly and correctly represents the proposed location and extent of the works used to divert water from UNDERGROUND SOURCES in LANDER COUNTY by CORTEZ JOINT VENTURE for MINING, MILLING, AND DOMESTIC PURPOSES. That the proposed point of diversion, the approximate location and size of diverting channels or other conduit, the place of use, and the location and names of all other works or streams which are crossed by, or connected with the said works, are fully and correctly designated thereon.

William A. Nisbet
STATE WATER RIGHT SURVEYOR NO. 448

LAND SURVEYOR STATE OF NEVADA
NO. 3805

Subscribed and sworn to before me this 10 day of August 1993.

Carolyn Griswold
NOTARY PUBLIC in and for ELKO COUNTY, NEVADA

CORTEZ GRISWOLD
State of Nevada
Elko Co. Nev. No. 93-2016
Expires Feb. 17, 1996

FILED
AUG 12 1993
STATE ENGINEER'S OFFICE

BASIS OF BEARINGS: MAGNETIC, Var. 16° E.

LEGEND

- EXISTING PLACE OF USE PERMITS #10746, 14310, 14521
- EXISTING PLACE OF USE PERMIT # 15570
- PROPOSED PLACE OF USE APPLICATIONS 59072–59075
- FOUND SECTION CORNER
- WELL

0 1000 2000 3000
SCALE: 1"=1000'

APPLICATIONS: 59072, 59073, 59074, 59075

NO.	BY	DATE	DESCRIPTION	CHK'D	APP'D

REVISIONS

DRAWN BY	APPROVED BY
PJB	
JOB NO. 2088.001	DATE JULY 1993

MAP TO ACCOMPANY APPLICATION TO CHANGE POINT OF DIVERSION, PLACE OF USE, AND MANNER OF USE OF WATER HERETOFORE APPROPRIATED UNDER PERMITS #10746, 14310, 14521, AND 15570

FOR MINING, MILLING, AND DOMESTIC
BY **CORTEZ JOINT VENTURE**
FROM AN UNDERGROUND SOURCE (WELL AW–1)
IN LANDER COUNTY

CHILTON Engineering and Surveying, LTD
421 Court Street
(702) 738–2121 Elko, Nevada 89801

W93028 1/1

72678 THRU 72675 64148T 59075 59074 59073 59072