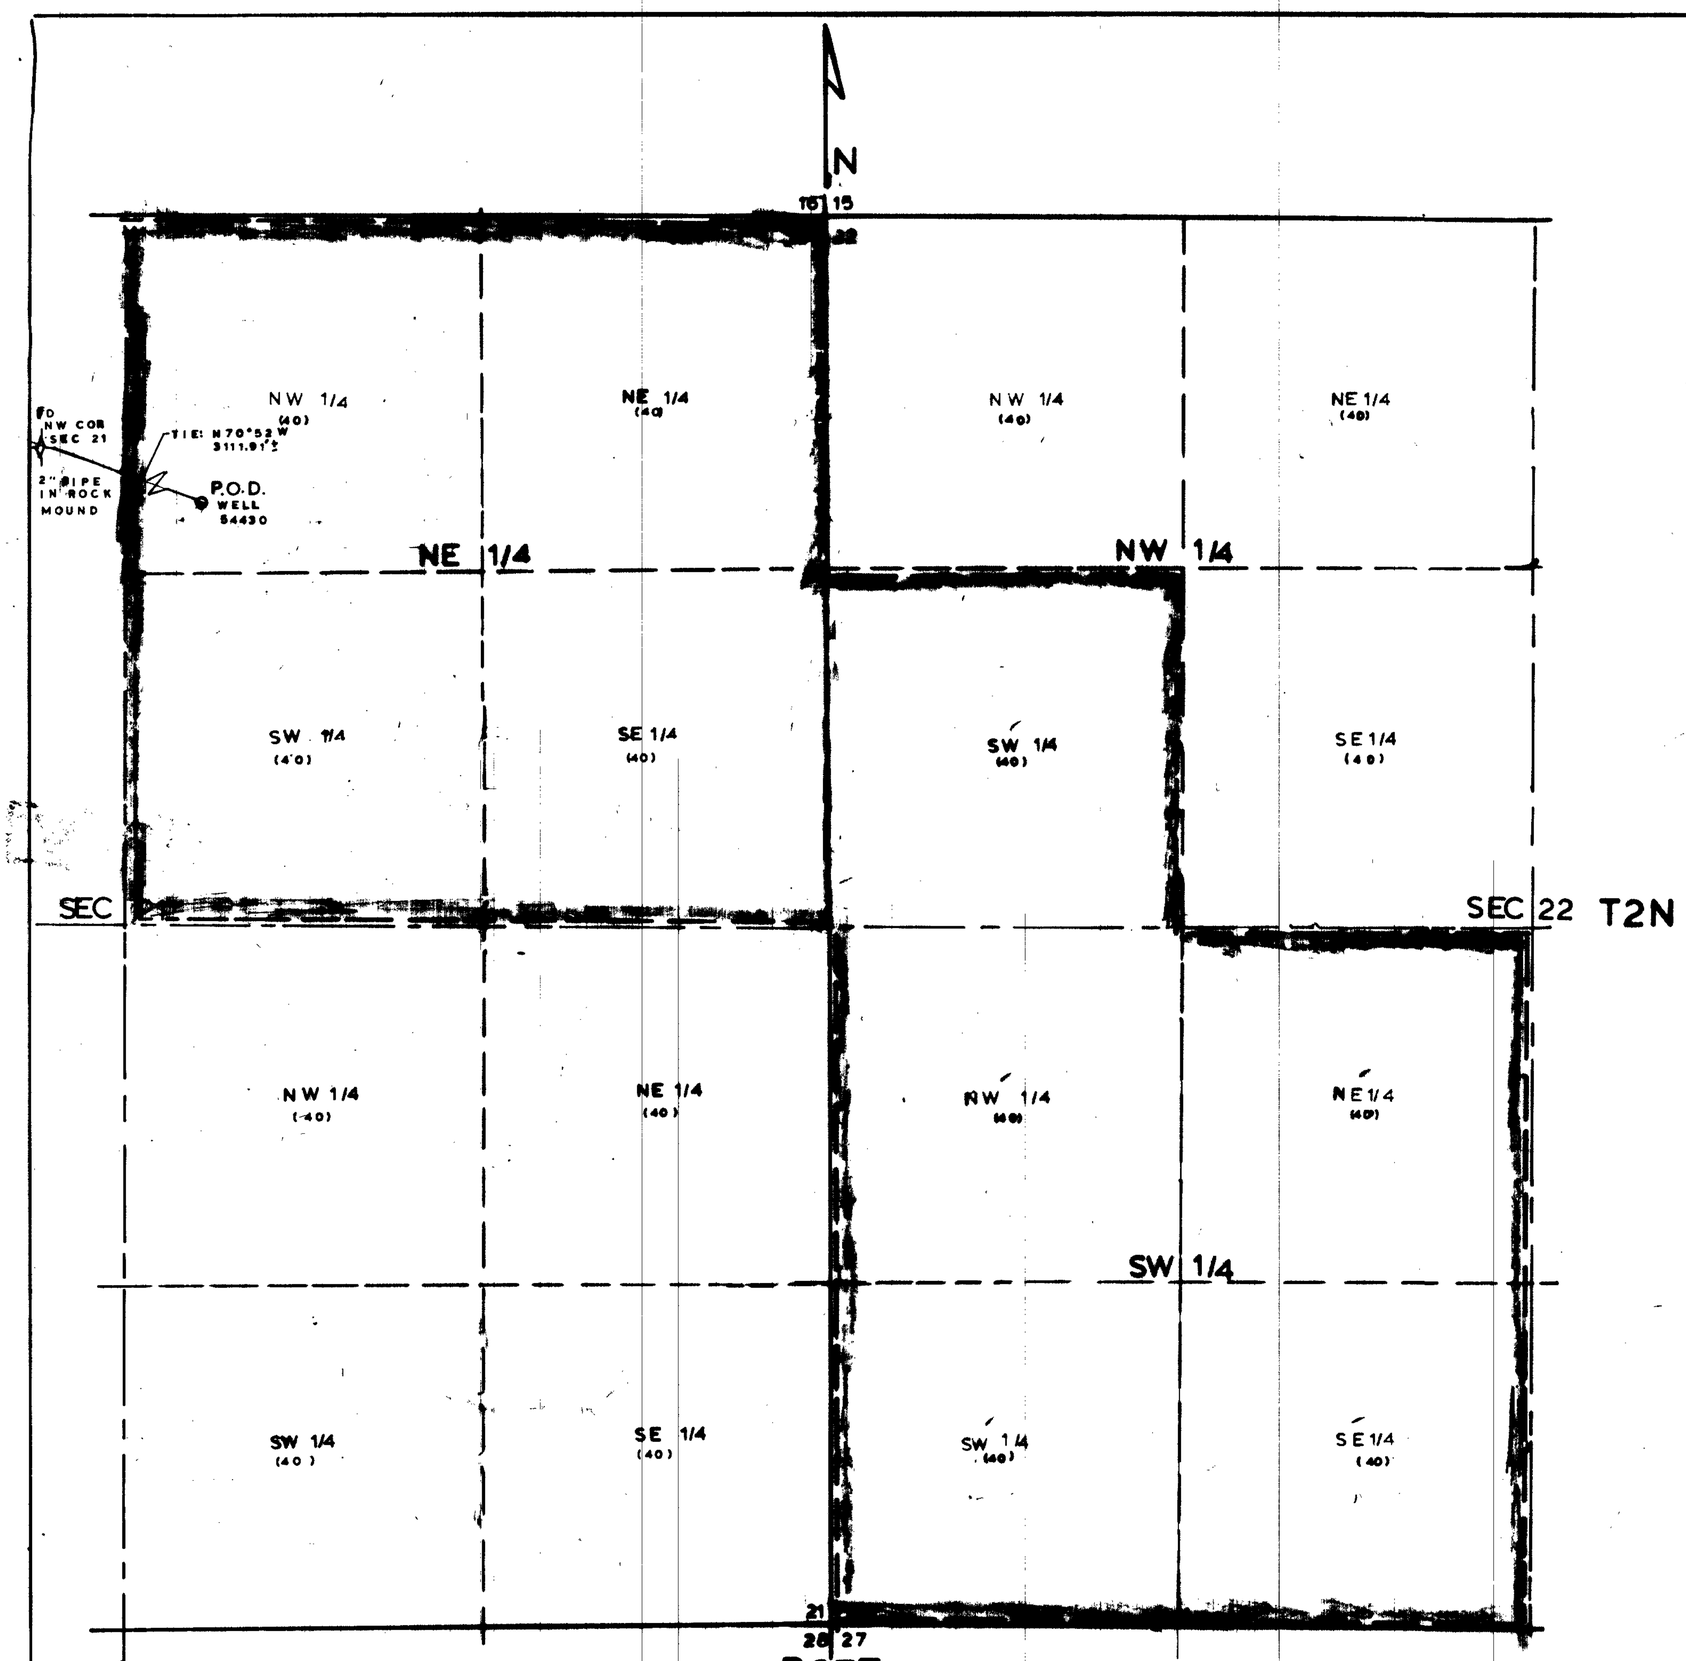

SURVEYOR'S STATEMENT

I, PHILIP C. HULSE, BEING FIRST DULY SWORN DEPOSE AND SAY THAT THIS MAP CONSISTING OF ONE SHEET, HAS BEEN CORRECTLY DRAWN TO THE DESIGNATED SCALE FROM FIELD NOTES OF A SURVEY MADE BY ME ON 10/7/89 THAT IT TRULY AND CORRECTLY REPRESENTS THE LOCATION AND EXTENT OF THE WORKS USE TO DIVERT WATER FROM UNDERGROUND SOURCES IN LINCOLN COUNTY, NEVADA BY RUBY LISTER

PLACE OF USE IS SHOWN BY HEAVY DASHED LINES

STATE WATER RIGHT SURVEYOR

ACKNOWLEDGEMENT

SUBSCRIBED AND SWORN TO BEFORE ME THIS 8th DAY OF July, 1993

Pamela C. Mozzillo
NOTARY PUBLIC

PAMELA C. MOZZILLO NOTARY PUBLIC - NEVADA NYE COUNTY My appt. exp. June 24, 1995

N

BASIS OF BEARING SOLAR OBSERVATION

1" = 300 feet

0 300 600 900 1200

FILED JAN 10 1994 STATE ENGINEER'S OFFICE

MAP TO ACCOMPANY APPLICATION TO CHANGE THE PLACE OF USE UNDER APPLICATION NO. 54430 FOR IRRIGATION BY RUBY LISTER FROM UNDERGROUND SOURCES

PHILIP C. HULSE STATE WATER RIGHT SURVEYOR