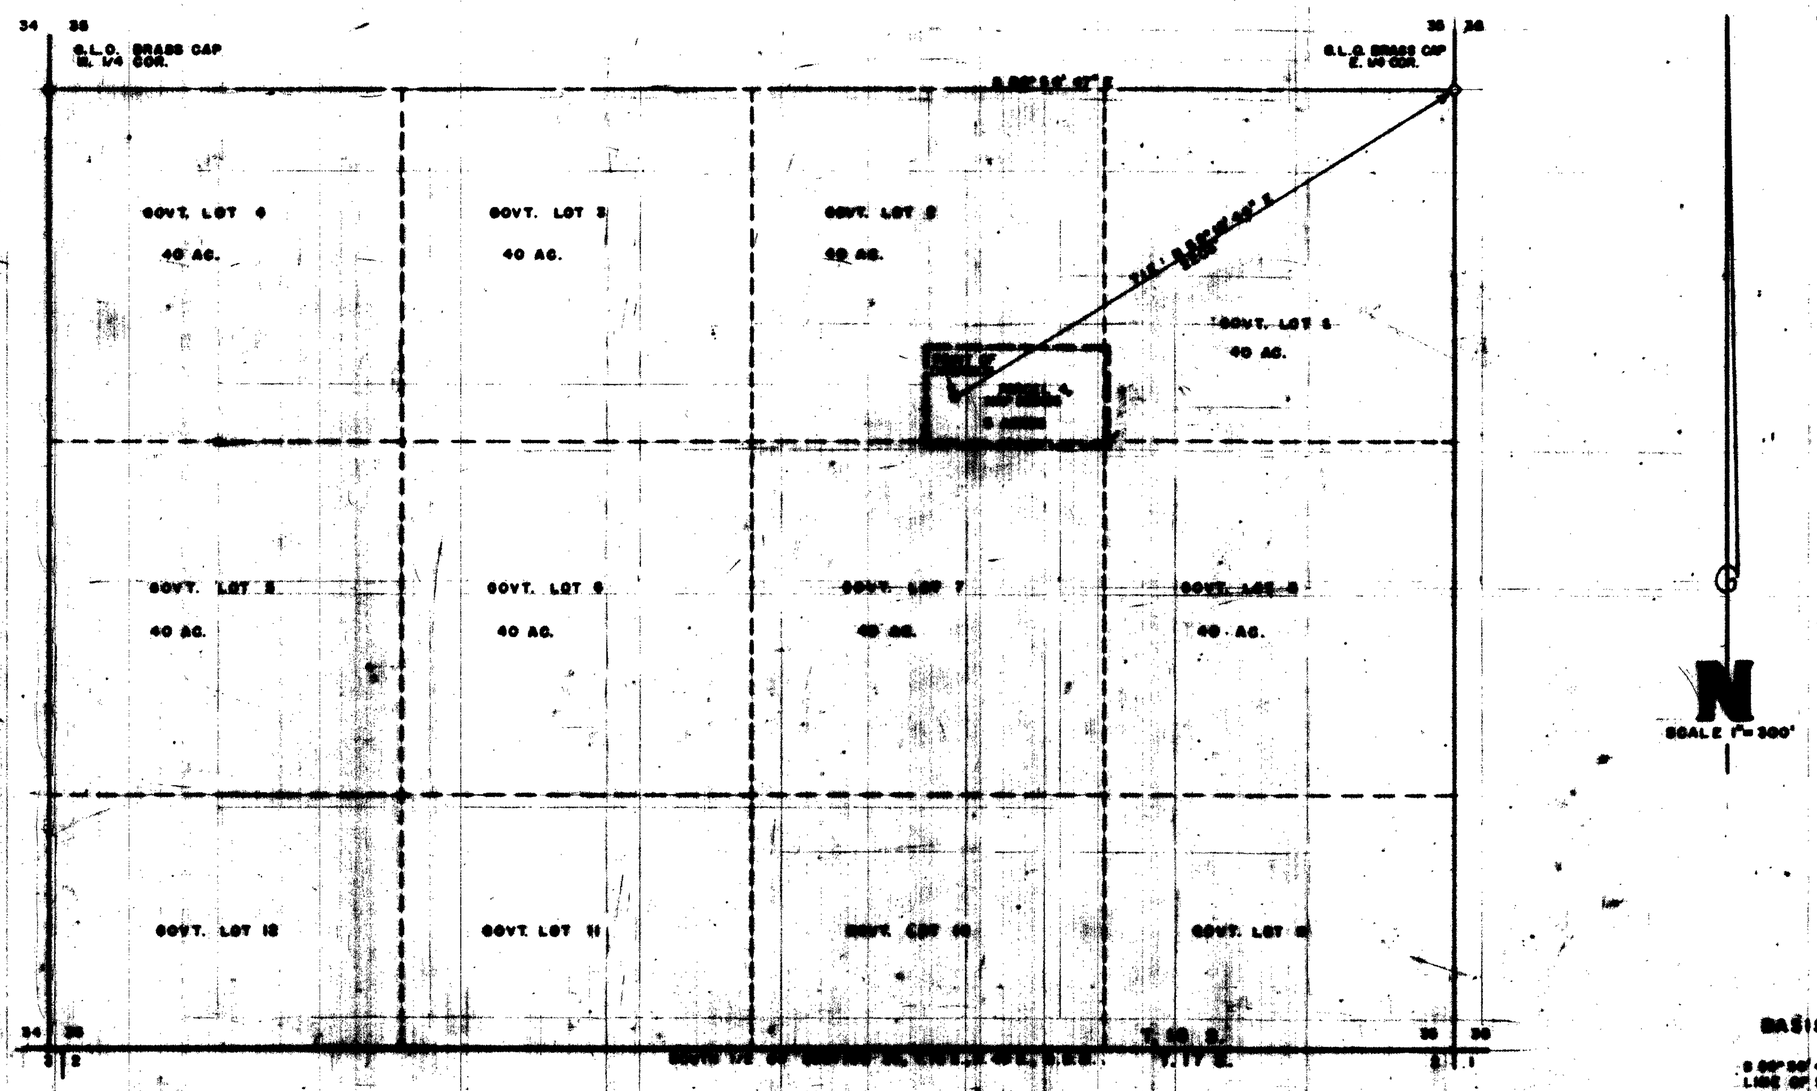

BASIS OF BEARINGS:

S 88°30'47" E BEING THE EAST-WEST 1/4 SECTION LINE OF SEC. 35, T. 16 S., R. 49 E., M.D.M., PER PARCEL MAP F-[illegible], NYE COUNTY RECORDS.

STATE OF NEVADA }
COUNTY OF NYE }

I, LISLE LOWE, BEING FIRST DULY [illegible] AND DAY THAT THIS MAP CONSISTING OF ONE SHEET HAS BEEN CORRECTLY [illegible] SCALE [illegible] OF A SURVEY MADE UNDER MY [illegible] ON THE AUGUST [illegible] THAT IT TRULY AND AND CORRECTLY [illegible] LOCATION AND [illegible] TO SHOWN WATER FROM AN [illegible] VALLEY [illegible] H. HANSEN MEMORIAL POST [illegible] APPROXIMATE LOCATION & SIZE OF [illegible] ALL OTHER WORKS OR STREAMS [illegible] MANNER OF USE AND THE LOCATION AND [illegible] OF ALL OTHER WORKS OR STREAMS [illegible] CROSSED BY OR CONNECTED WITH THE [illegible] ARE FULLY AND CORRECTLY [illegible] THEREON.

[signature]
STATE WATER RIGHT SURVEYOR #[illegible]

LEGEND:

— — — INDICATES PLACE OF USE.

◇ INDICATES FOUND G.L.O. BRASS CAP DATED 1921.

SCALE 1"=300'

SUBSCRIBED AND SWORN TO BEFORE ME THIS [illegible] DAY OF August 1993

[signature]
NOTARY PUBLIC IN AND FOR
SAID COUNTY AND STATE

MY COMMISSION EXPIRES ON: May 17, 1994

59180 CERTIFICATE No. 15924 ISSUED 05-12-00

FILED

59180

MAP TO ACCOMPANY AN APPLICATION TO APPROPRIATE WATER

BY: V.F.W. FORREST H. HANSEN MEMORIAL POST #[illegible].
FOR: COMMERCIAL PURPOSES.
FROM: AN UNDERGROUND SOURCE IN AMARGOSA VALLEY, NV.

59180