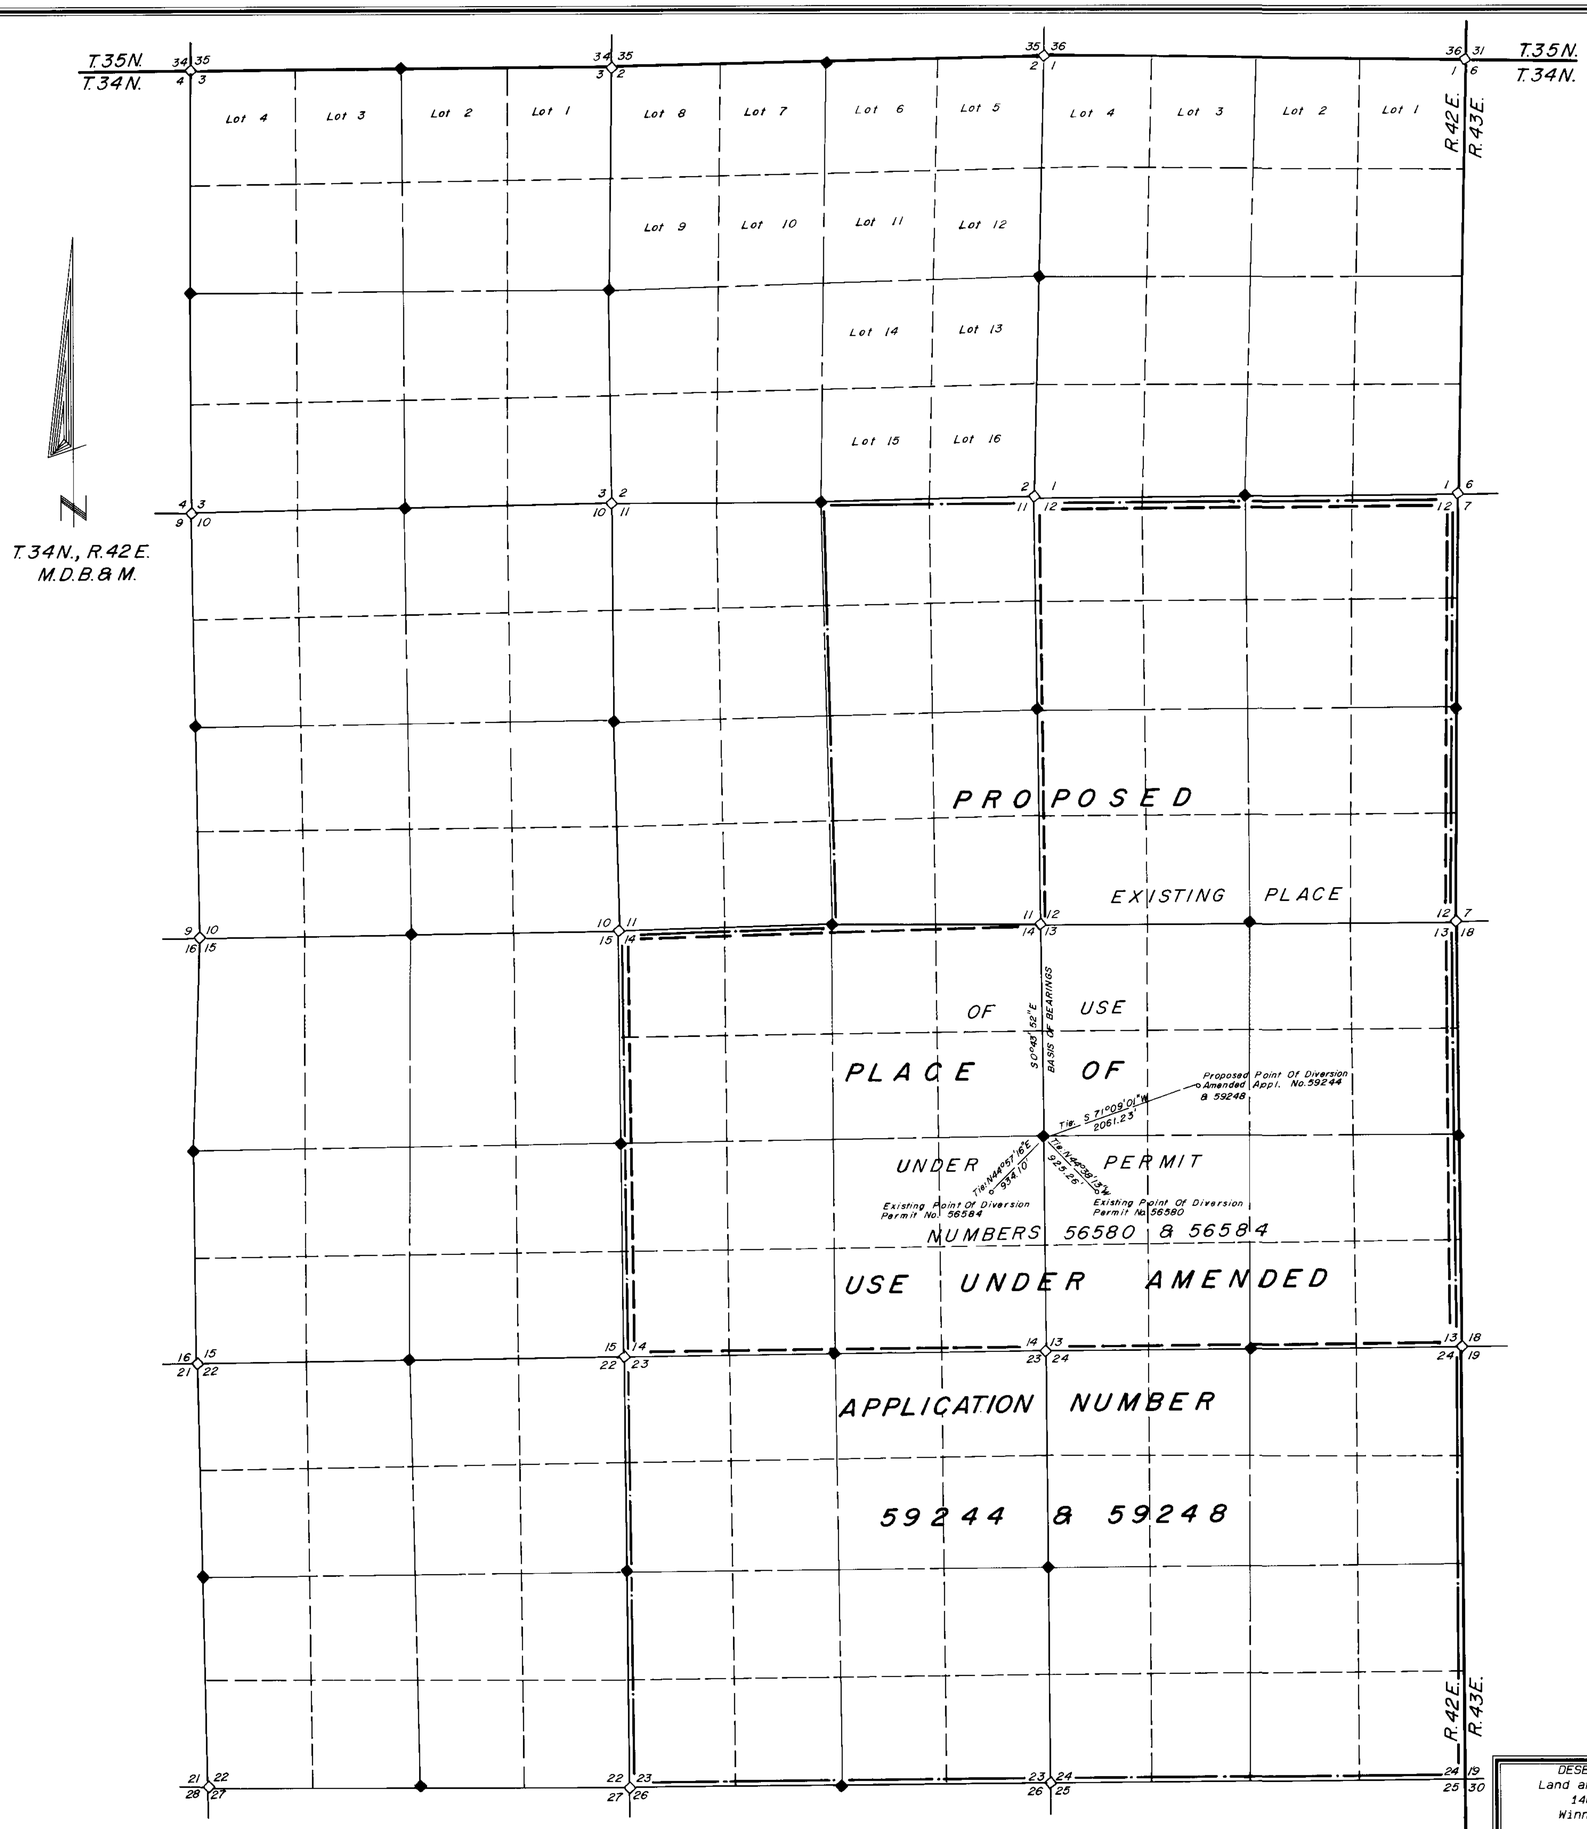

STATE OF NEVADA
COUNTY OF HUMBOLDT

I, JOHN H. MILTON III, being first duly sworn, depose and say that this map, consisting of one sheet, has been correctly drawn to the designated scale from field notes of a survey made by me or under my supervision and direction, between the 13th day of January and the 14th day of January, 1993; that it truly and correctly represents the proposed location and extent of the works used to divert water from an underground source in Humboldt County by Lone Tree Mining, Inc., under Amended Appl. Number 59244 and Amended Application Number 59248 for dewatering purposes.
That the proposed point diversion, the approximate location and size of the diverting channel, all reservoirs or basins, the location and names of all other works which will cross or connect with the proposed works, and the boundary of all lands showing by 40-acre subdivisions the areas proposed to be dewatered, are fully and correctly designated thereon.

State Land Right Surveyor No. 573

1-21-94

Subscribed and sworn to before me this 21st day of January 1994.

Doris A. Twichell
Notary Public

DORIS A. TWICHELL
NOTARY PUBLIC
HUMBOLDT CO., NEVADA
My Commission Expires

NOTES:

◇ Indicates a found section corner, an iron pipe with a B.L.M. brass cap, unless otherwise noted.

◆ Indicates a found 1/4 corner, an iron pipe with a B.L.M. brass cap, unless otherwise noted.

Basis of Bearings was taken from Map To Accompany Application To Appropriate Water prepared by Robert E. Morley, P.L.S. 8203, S.W.R.S. 668 of High Desert Engineering for Rayrock Mines, Inc., dba Marigold Mining Company of a field survey made during July, 1991. The line between the northwest corner and the west 1/4 corner of Section 13, T.34N., R.42E., M.D.B. & M., assumed to be S 0° 43'52"E.

SCALE 1" = 1000'

1000 0 1000 2000 3000 4000

DESERT MOUNTAIN SURVEYING
Land and Water Right Surveyors
146 West Second Street
Winnemucca, Nevada 89445
(702) 623-4414

MAP TO ACCOMPANY APPLICATION
TO CHANGE THE POINT OF DIVERSION
AND PLACE OF USE UNDER
AMENDED APPL. NOS. 59244 & 59248

BY LONE TREE MINING, INC.

From An Underground Source
For Dewatering Purposes
IN HUMBOLDT COUNTY, NEVADA

59248 59244