STATE OF NEVADA
COUNTY OF HUMBOLDT

I, JOHN H. MILTON III, being first duly sworn, depose and say that this map, consisting of one sheet, has been correctly drawn to the designated scale from field notes of a survey made by me or under my supervision and direction, between the 2nd day of August and the 3rd day of August, 1993; that it truly and correctly represents the proposed location and extent of the works used to divert water from underground in Humboldt County, by Patricia A. Stilwell for irrigation purposes under Permit No. 22854 Certificate 6834. That the point diversion, the approximate location and size of the diverting channel, all reservoirs or basins, the location and names of all other works which will cross or connect with the proposed works, and the boundary of all lands, showing by 40-acre subdivisions the areas proposed to be irrigated, are fully and correctly designated thereon.

PROFESSIONAL LAND SURVEYOR No. 5271 NEVADA

State Water Right Surveyor No. 573

8-12-93

Subscribed and sworn to before me this 12th day of August, 1993.

Doris A. Twichel
Notary Public

DORIS A. TWICHELL
NOTARY PUBLIC
HUMBOLDT CO., NEVADA
My Appointment Expires
MAY 28 1997

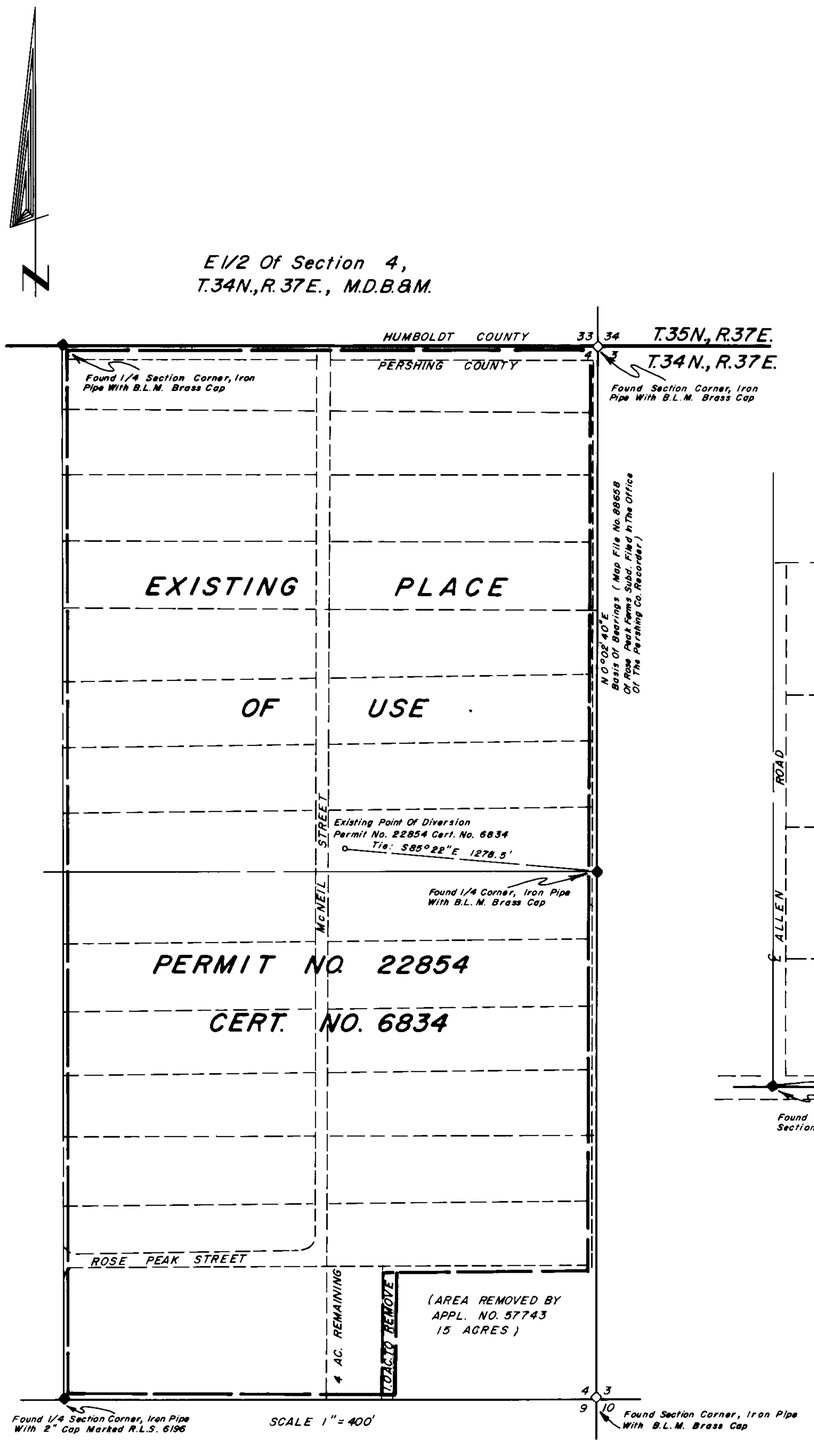

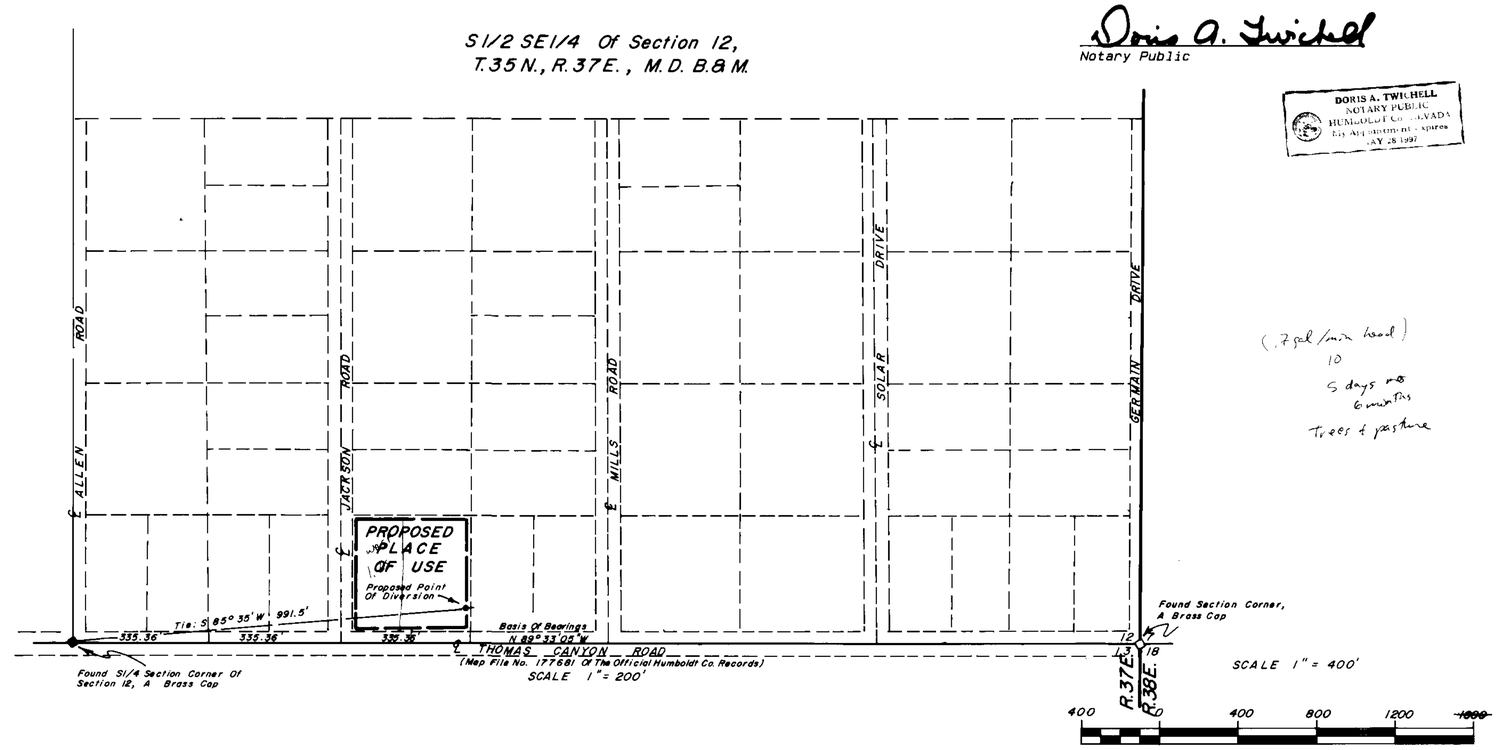

(.7 gal/min head)
10
5 days
6 months
Trees & pasture

59283

MAP TO ACCOMPANY APPLICATION
TO CHANGE THE POINT OF DIVERSION
& PLACE OF USE OF A PORTION
OF PERMIT NUMBER 22854
CERT. NO. 6834
By Patricia A. Stilwell
For Irrigation Purposes
From An Underground Source
IN HUMBOLDT COUNTY, NEVADA

FILED
SEP 27 1993
STATE ENGINEER'S OFFICE

'93 SEP 27 P1:45
STATE ENGINEER'S OFFICE

Desert-Mountain Inc.
Land and Water Right Surveyors
146 West Second Street
Winnemucca, Nevada 89445
(702) 623-4414

59283