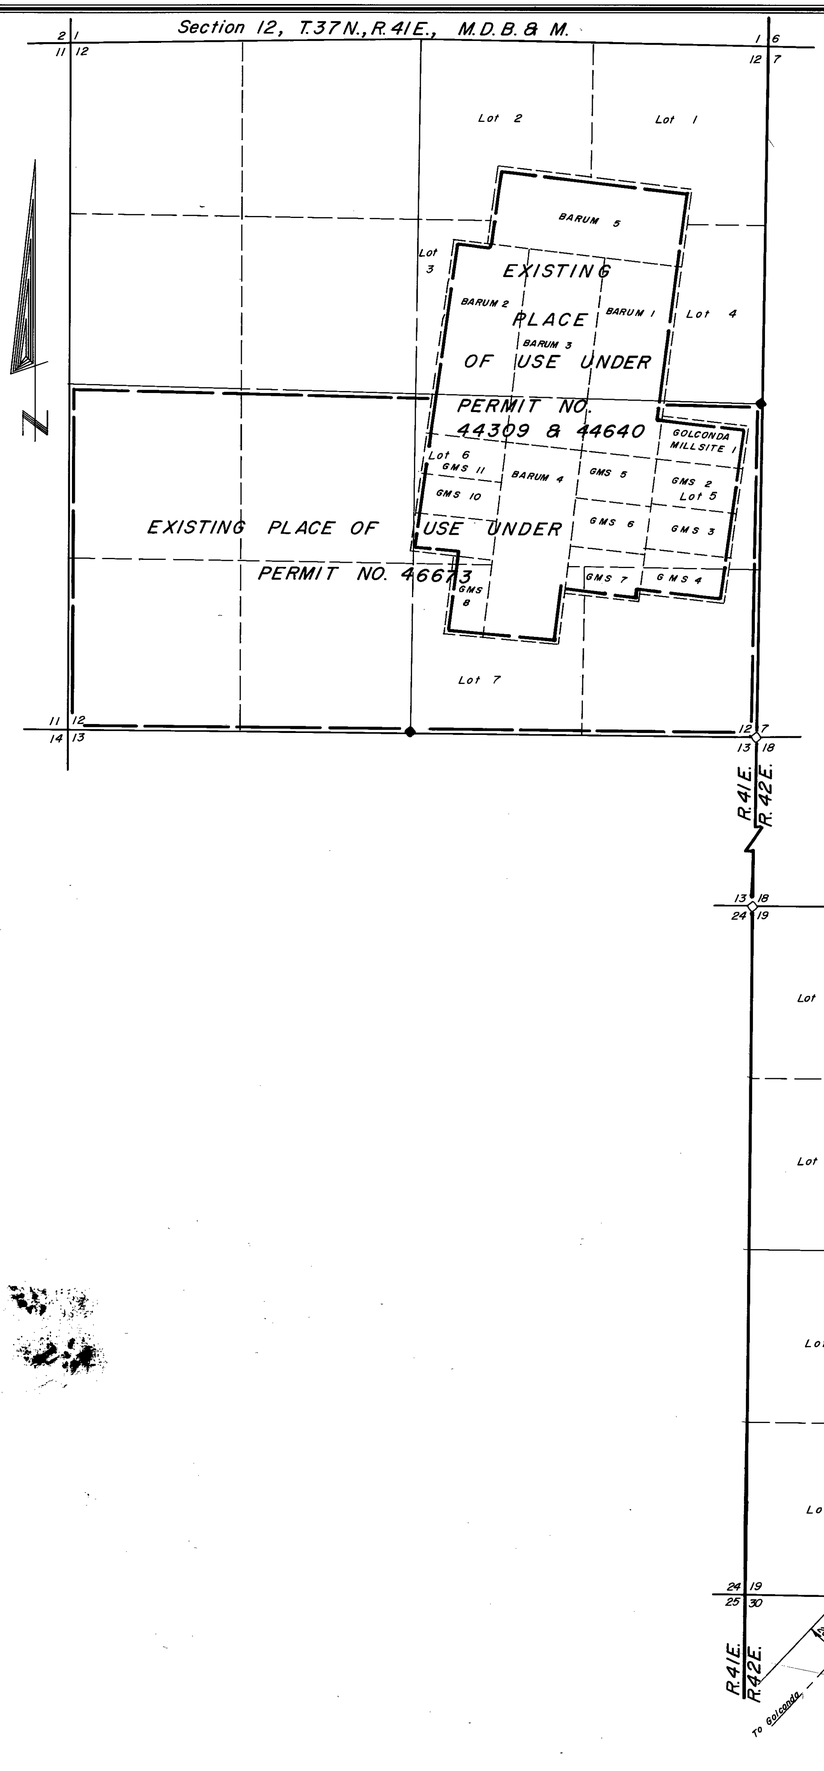


STATE OF NEVADA
COUNTY OF HUMBOLDT

I, JOHN H. MILTON III, being first duly sworn, depose and say that this map, consisting of one sheet, has been correctly drawn to the designated scale from field notes of a survey made by me or under my supervision and direction, between the 27th day of September and the 28th day of September, 1993; that it truly and correctly represents the proposed location and extent of the works used to divert water from an underground source in Humboldt County, by Milchem, Incorporated and Duane Porter for irrigation purposes, under Permits Number 44309, 44640 and 46673.
That the proposed point diversion, the approximate location and size of the diverting channel, all reservoirs or basins, the location and names of all other works which will cross or connect with the proposed works, and the boundary of all lands, showing by 40-acre subdivisions the areas proposed to be irrigated, are fully and correctly designated thereon.

PROFESSIONAL LAND SURVEYOR - STATE OF NEVADA - JOHN H. MILTON III - No 5271

State Water Right Surveyor No. 573

10-14-93

Subscribed and sworn to before me this 14th day of October, 1993.

Doris A. Twichell
Notary Public

DORIS A. TWICHELL
NOTARY PUBLIC
HUMBOLDT Co. NEVADA
My Appointment Expires
MAY 28 1997

NOTES:

◇ Indicates a found section corner, an iron pipe with a B.L.M. brass cap.

◆ Indicates a found 1/4 section corner, an iron pipe with a B.L.M. brass cap.

Basis of Bearings was taken from the B.L.M. Dependent Resurvey Plat of T.37N., R.42E., M.D.B. & M., approved on January 27th, 1988.

SCALE 1" = 600'

600 0 600 1200 1800 2400

59315-17

**MAP TO ACCOMPANY APPLICATION TO CHANGE THE MANNER AND PLACE OF USE UNDER PERMITS NO. 44309, 44640 & 46673 BY MILCHEM, INCORPORATED & DUANE PORTER FOR IRRIGATION PURPOSES FROM AN UNDERGROUND SOURCE IN HUMBOLDT COUNTY, NEVADA**

DESERT MOUNTAIN SURVEYING
Land and Water Right Surveyors
146 West Second Street
Winnemucca, Nevada 89445
(702) 623-4414

FILED
OCT 15 1993
STATE ENGINEER'S OFFICE

'93 OCT 15 P3:20
STATE ENGINEER'S OFFICE

80222T 80221T 80220T 80219T 76441 76440 76439 76438 59317 59316 59315