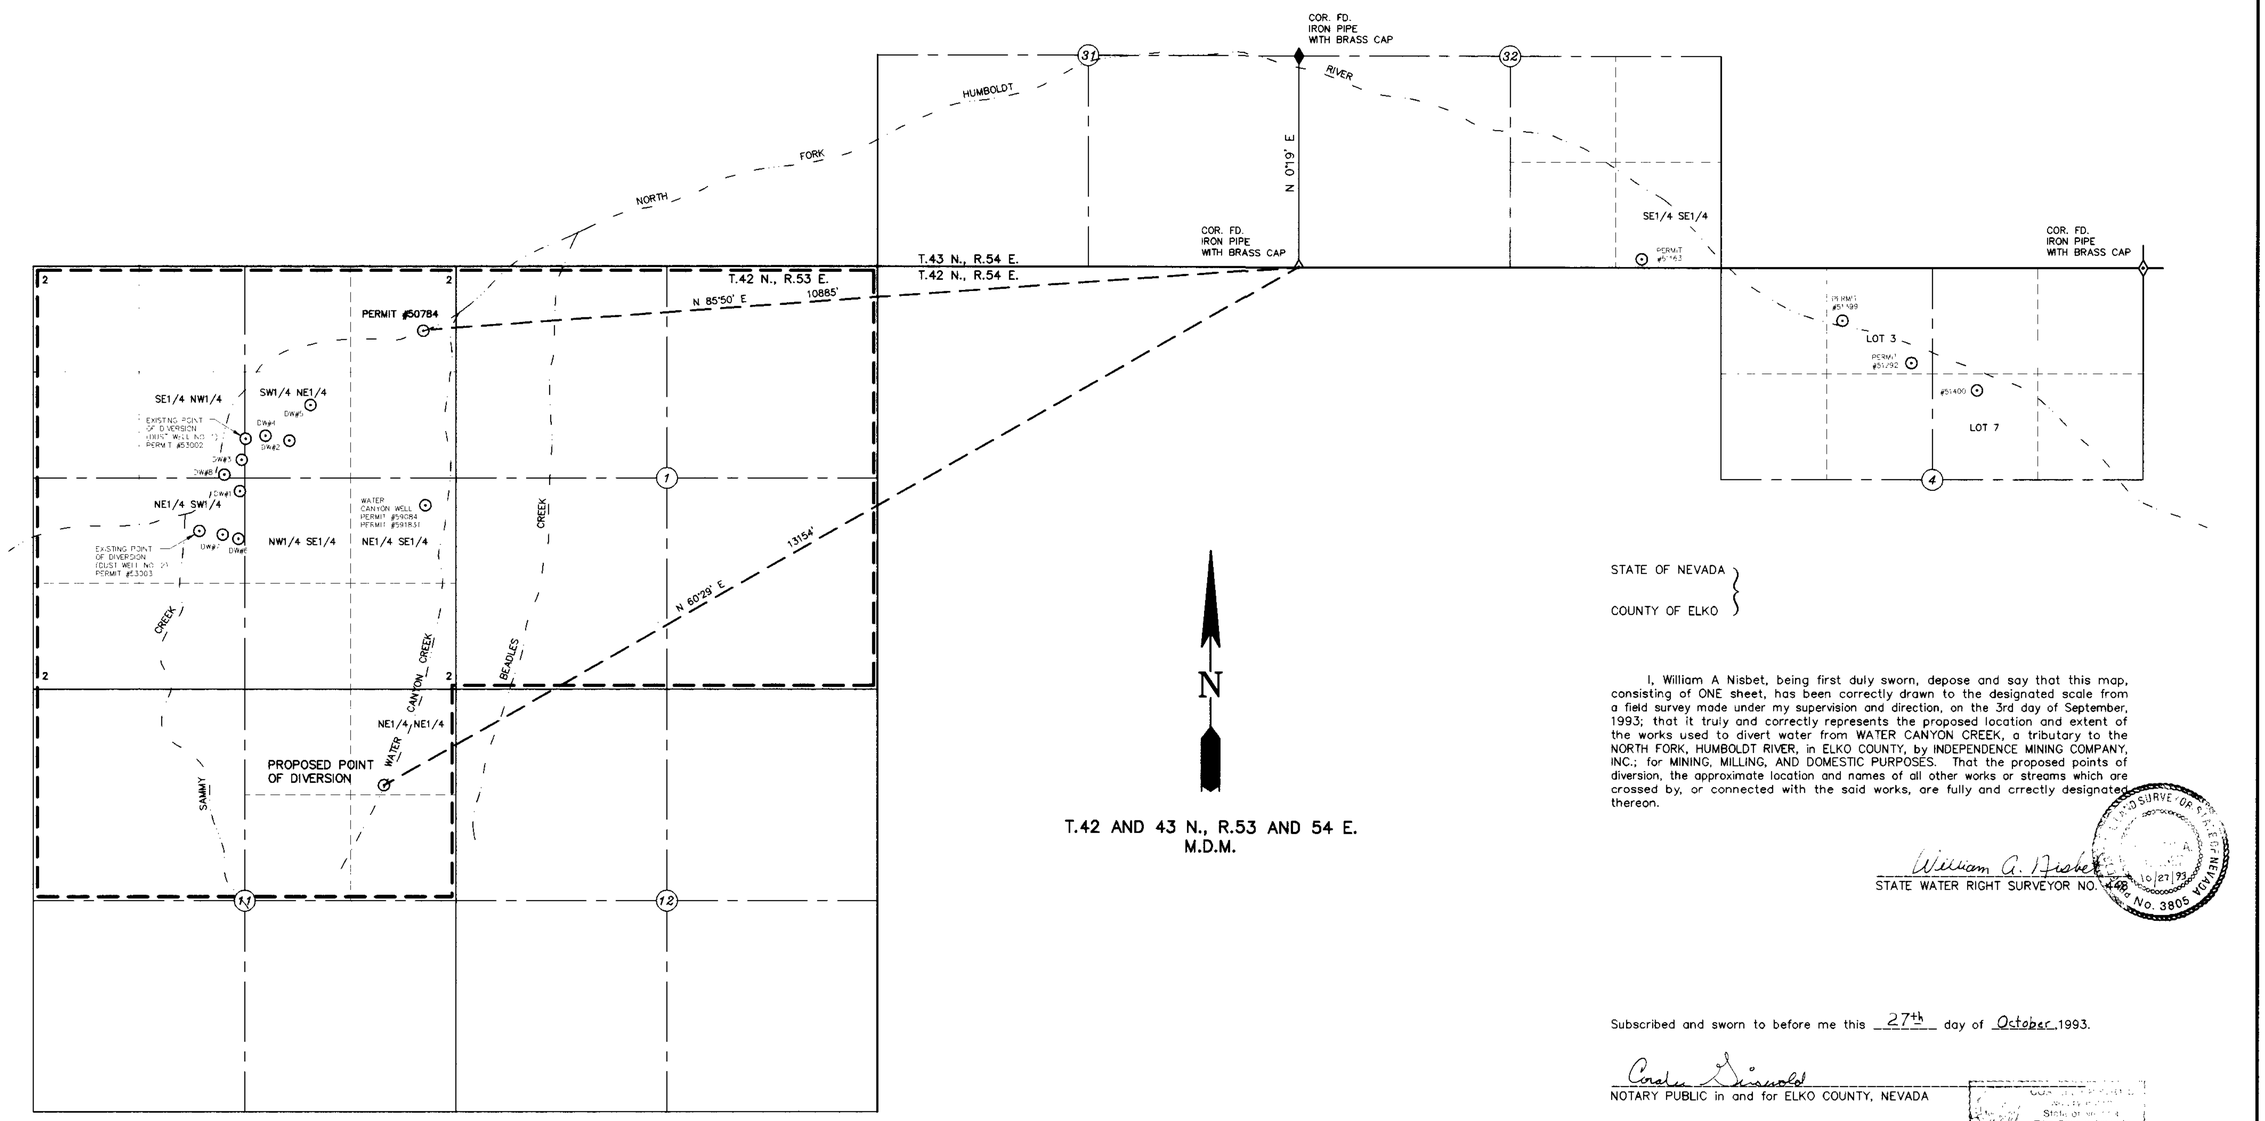

STATE OF NEVADA }
COUNTY OF ELKO }

I, William A Nisbet, being first duly sworn, depose and say that this map, consisting of ONE sheet, has been correctly drawn to the designated scale from a field survey made under my supervision and direction, on the 3rd day of September, 1993; that it truly and correctly represents the proposed location and extent of the works used to divert water from WATER CANYON CREEK, a tributary to the NORTH FORK, HUMBOLDT RIVER, in ELKO COUNTY, by INDEPENDENCE MINING COMPANY, INC.; for MINING, MILLING, AND DOMESTIC PURPOSES. That the proposed points of diversion, the approximate location and names of all other works or streams which are crossed by, or connected with the said works, are fully and crrectly designated thereon.

William A. Nisbet
STATE WATER RIGHT SURVEYOR NO. 448

Subscribed and sworn to before me this 27th day of October 1993.

Carolyn Griswold
NOTARY PUBLIC in and for ELKO COUNTY, NEVADA

State of Nevada
Elko County, Nevada
My appointment expires July 12, 1994.

BASIS OF BEARINGS: East line of Sec. 31, T.43 N., R.54 E., M.D.M., being N 0°19' E, on B.L.M. dependent resurvey map of said township, approved August 9, 1978.

TIES TO SE CORNER SEC 31			
APPLICATION/PERMIT	WELL	DIRECTION	DISTANCE
59083	DW #5	N 80°22' E	12499'
59082	DW #4	N 79°03' E	13112'
PERMIT # 53002	DUST WELL #1	N 79°04' E	13363'
59081	DW #2	N 78°34' E	12827'
59080	DW #3	N 78°00' E	13417'
59079	DW #8	N 77°24' E	13703'
59078	DW #1	N 76°23' E	13554'
PERMIT # 53003	DUST WELL #2	N 74°50' E	14158'
59077	DW #7	N 74°22' E	13886'
59076	DW #6	N 73°57' E	13708'
59084,59183T	WATER CANYON WELL	N 73°05' E	11341'
50784	N. Fk. HUMBOLDT R.	N 85°50' E	10885'
	WATER CANYON CREEK	N 60°29' E	13154'

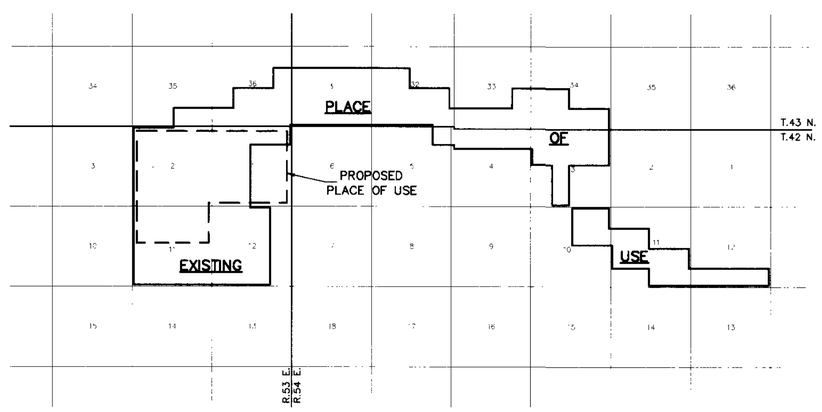

SCALE: 1" = 1 MILE

LEGEND

EXISTING PLACE OF USE
PROPOSED PLACE OF USE

0 1000 2000 3000
SCALE: 1"=1000'

FILED
OCT 29 1993
STATE ENGINEER'S OFFICE

STATE ENGINEER'S OFFICE
'93 OCT 29 A11:27

NO	BY	DATE	DESCRIPTION	CHK'D	APP'D

REVISIONS

DRAWN BY: CLA
APPROVED BY: MW
JOB NO: 2004.001
DATE: JULY 1993

MAP TO ACCOMPANY APPLICATION
TO CHANGE POINT OF DIVERSION
AND PLACE OF USE OF
A PORTION OF WATER HERETOFORE
APPROPRIATED UNDER PERMIT #50784
FOR MINING, MILLING, AND DOMESTIC PURPOSES
BY INDEPENDENCE MINING COMPANY, INC.
FROM WATER CANYON CREEK, A TRIBUTARY OF
NORTH FORK, HUMBOLDT RIVER
IN ELKO COUNTY

CHILTON Engineering and Surveying, LTD
421 Court Street
(702) 738-2121 Elko, Nevada 89801

W93035 1/1

59353