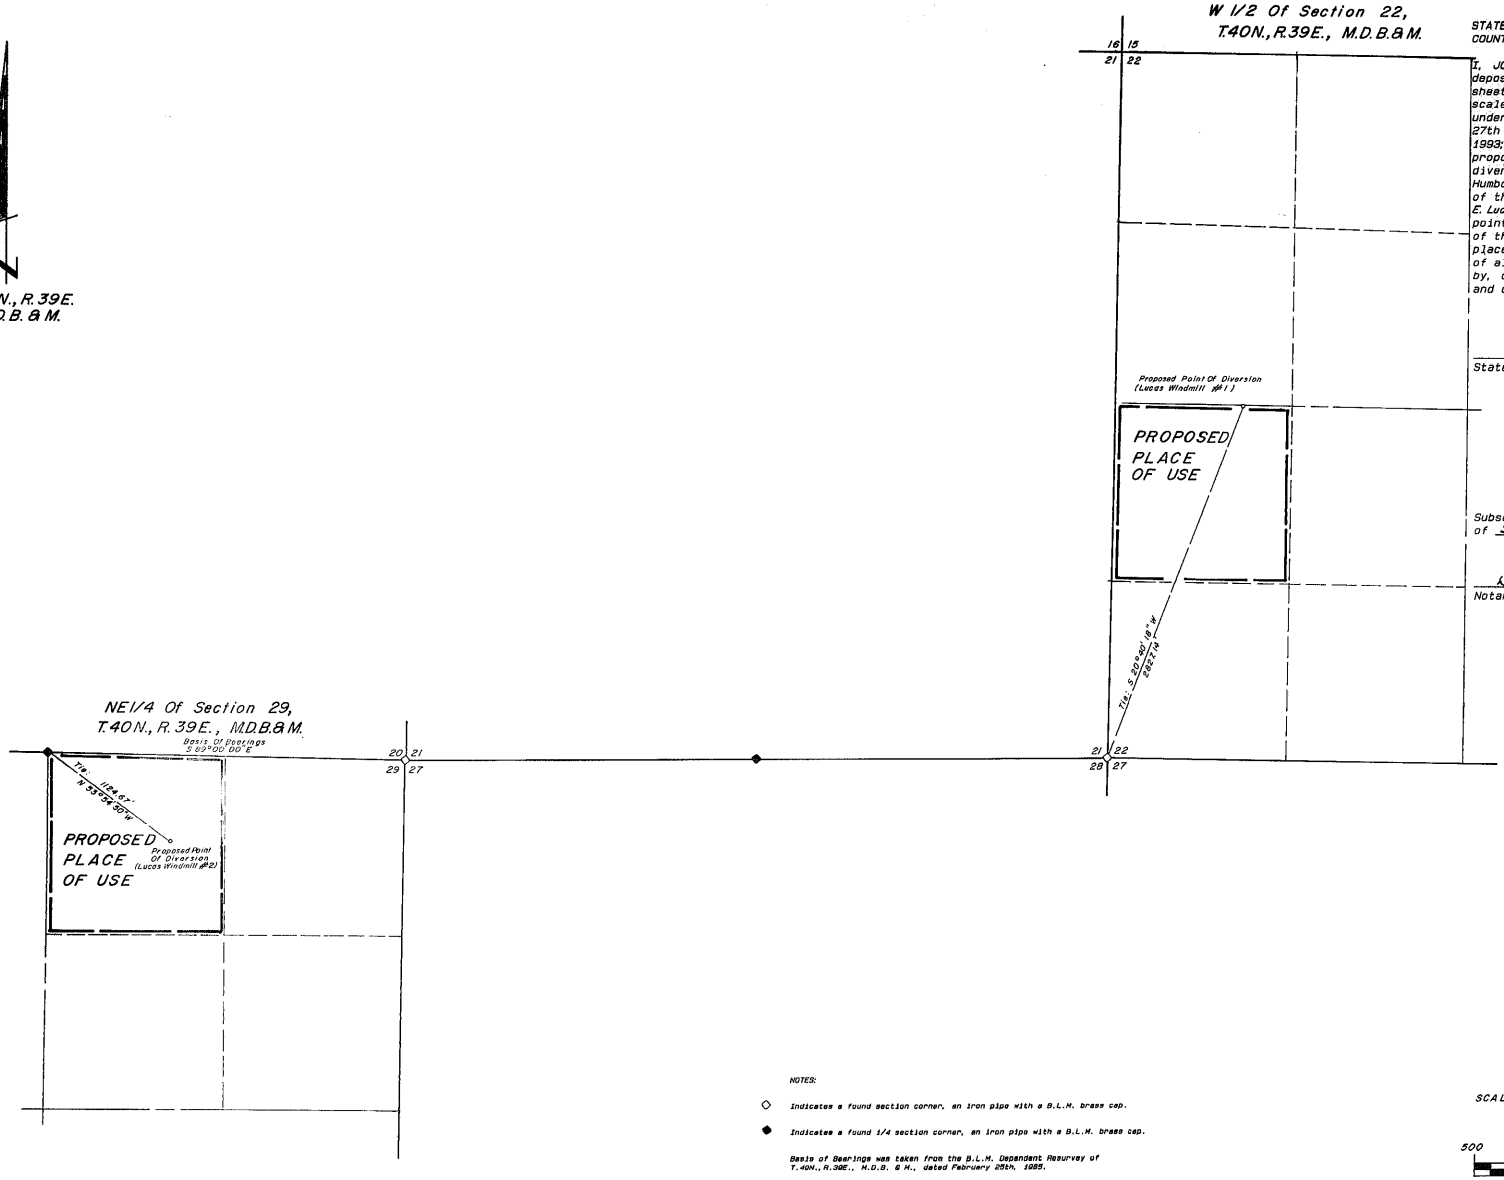

STATE OF NEVADA
COUNTY OF HUMBOLDT

I, JOHN H. MILTON III, being first duly sworn, depose and say that this map, consisting of one sheet, has been correctly drawn to the designated scale from field notes of a survey made by me or under my supervision and direction, between the 27th day of August and the 28th day of August, 1993; that it truly and correctly represents the proposed location and extent of the works used to divert water from underground (Lucas Windmills) in Humboldt County, by the United States Department of the Interior, Bureau of Land Management & Steven E. Lucas for stockwatering purposes. That the proposed point diversion, the approximate location and size of the diverting channel or other conduit, the place and manner ofuse, and the location and names of all other works or streams which are crossed by, or connected with the said works, are fully and correctly designated thereon.

State Water Resources Control Board No. 573

9-28-93

Subscribed and sworn to before me this 28th day of September, 1993.

Doris A. Twichell
Notary Public

DORIS A. TWICHELL
NOTARY PUBLIC
HUMBOLDT Co., NEVADA
My Appointment Expires
MAY 28 1997

NOTES:

◇ Indicates a found section corner, an iron pipe with a B.L.M. brass cap.

◆ Indicates a found 1/4 section corner, an iron pipe with a B.L.M. brass cap.

Basis of Bearings was taken from the B.L.M. Dependent Resurvey of T.40N., R.39E., M.D.B. & M., dated February 28th, 1985.

SCALE 1" = 500'

500 0 500 1000 1500 2000

59372-73

FILED
NOV 05 1993
STATE ENGINEER'S OFFICE

'93 NOV -5 P2:38
STATE ENGINEER'S OFFICE

Desert-Mountain Surveying
Land and Water Right Surveyors
148 West Second Street
Winnemucca, Nevada 89445
(702) 623-4414

MAP TO ACCOMPANY APPLICATION TO APPROPRIATE WATER By The United States Department Of The Interior BUREAU OF LAND MANAGEMENT & STEVEN E. LUCAS FOR STOCKWATERING PURPOSES From Underground (Lucas Windmills) IN HUMBOLDT COUNTY, NEVADA

59373 59372