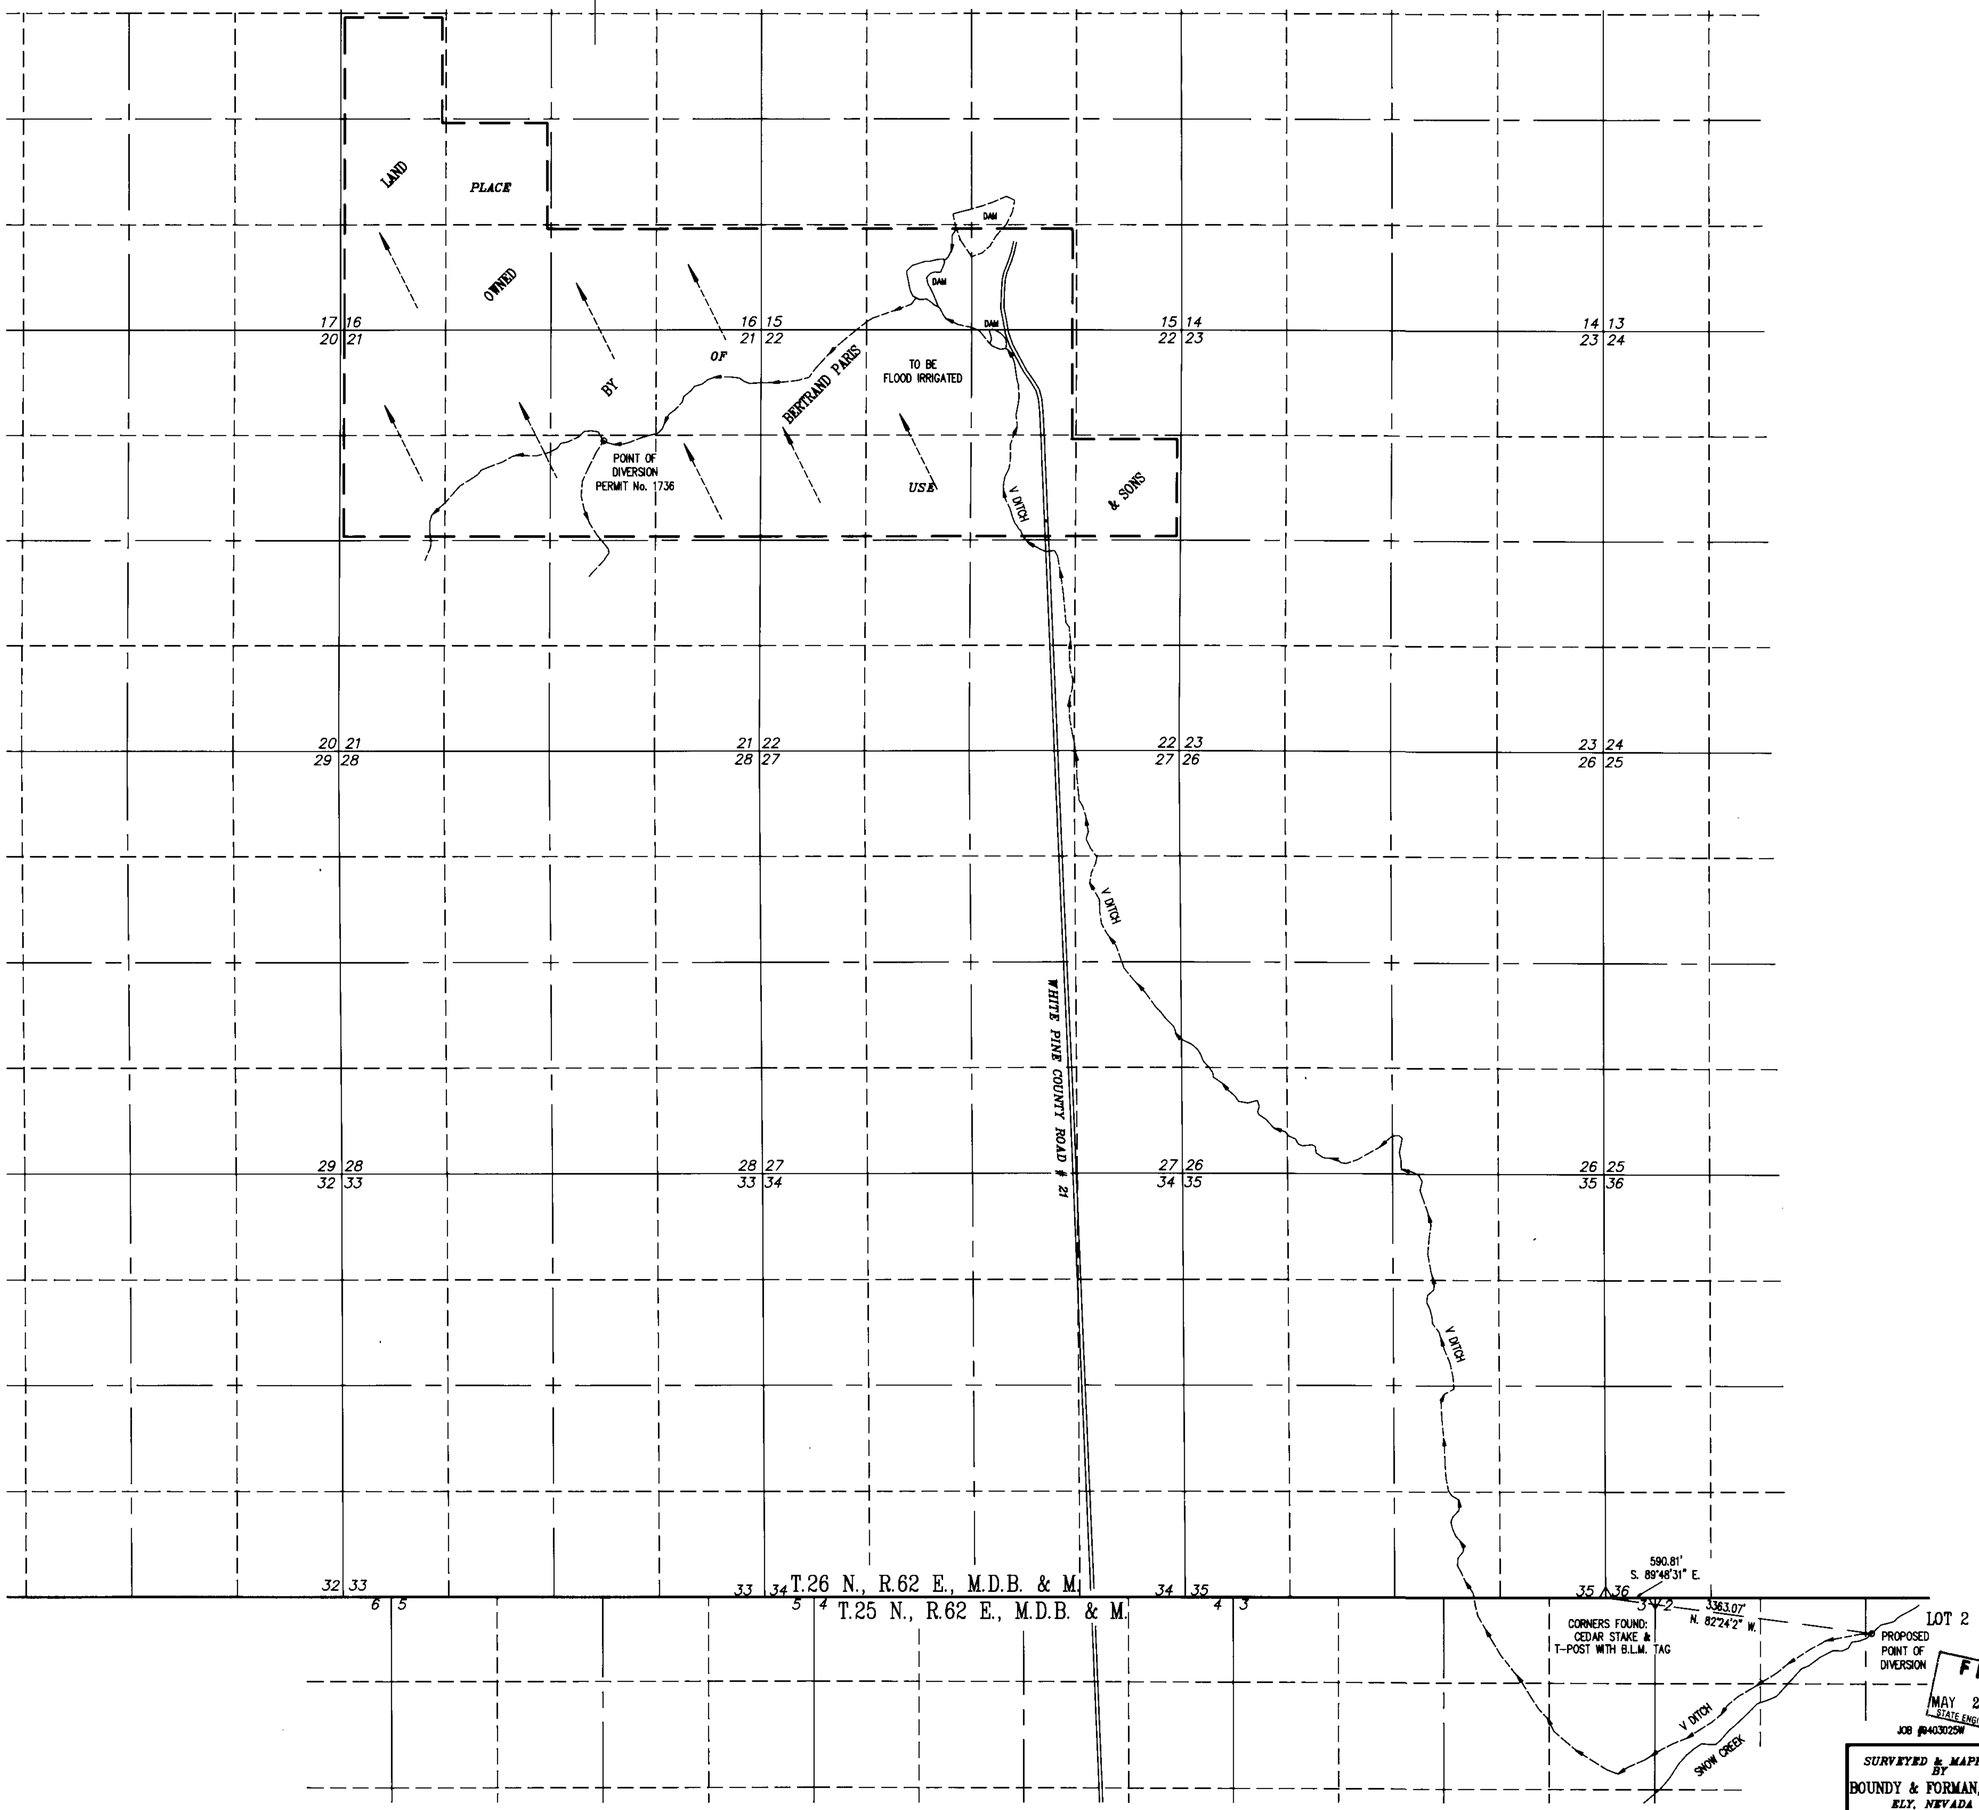

BASIS OF BEARINGS
BY
SOLAR OBSERVATION

STATE OF NEVADA
County of White Pine } ss.

I, Dean G. Neubauer, being first duly sworn, depose and say that this map, consisting of one sheet, has been correctly drawn to the designated scale from field notes of a survey made under my supervision and direction on the 19th day of April, 1994; that it truly and correctly represents the proposed location and extent of the works used to divert water from Snow Creek & tributaries, in White Pine County, by Bertrand Paris and Sons for Irrigation & Domestic purposes. That the proposed point of diversion, the approximate location and size of the diverting channel, all reservoirs or basins, the location and names of all other works which will cross or connect with the proposed works, and the boundary of all lands, showing by 40-acre subdivisions the areas proposed to be irrigated, are fully and correctly designated thereon.

Dean Neubauer
State Water Right Surveyor No. 917

PROFESSIONAL LAND SURVEYOR
DEAN
NEUBAUER
4-29-94
No. 9392
STATE OF NEVADA

Subscribed and sworn to before me this 29th day of April, 1994.

Debbie Godard
Notary Public in and for White Pine County, Nevada

DEBBIE GODARD
Notary Public - State of Nevada
Appointment Recorded in White Pine County
MY APPOINTMENT EXPIRES NOV. 5, 1995

0 1000 2000 3000 4000
SCALE : 1" = 1000'

59380

FILED
MAY 2 1994
STATE ENGINEER'S OFFICE

JOB #94030251M

SURVEYED & MAPPED
BY
BOUNDY & FORMAN, INC.
ELY, NEVADA
APRIL, 1994

MAP TO ACCOMPANY
APPLICATION TO APPROPRIATE WATER
IRRIGATION & DOMESTIC
FOR
BY *BERTRAND PARIS & SONS*
FROM SNOW CREEK & TRIBUTARIES

59380