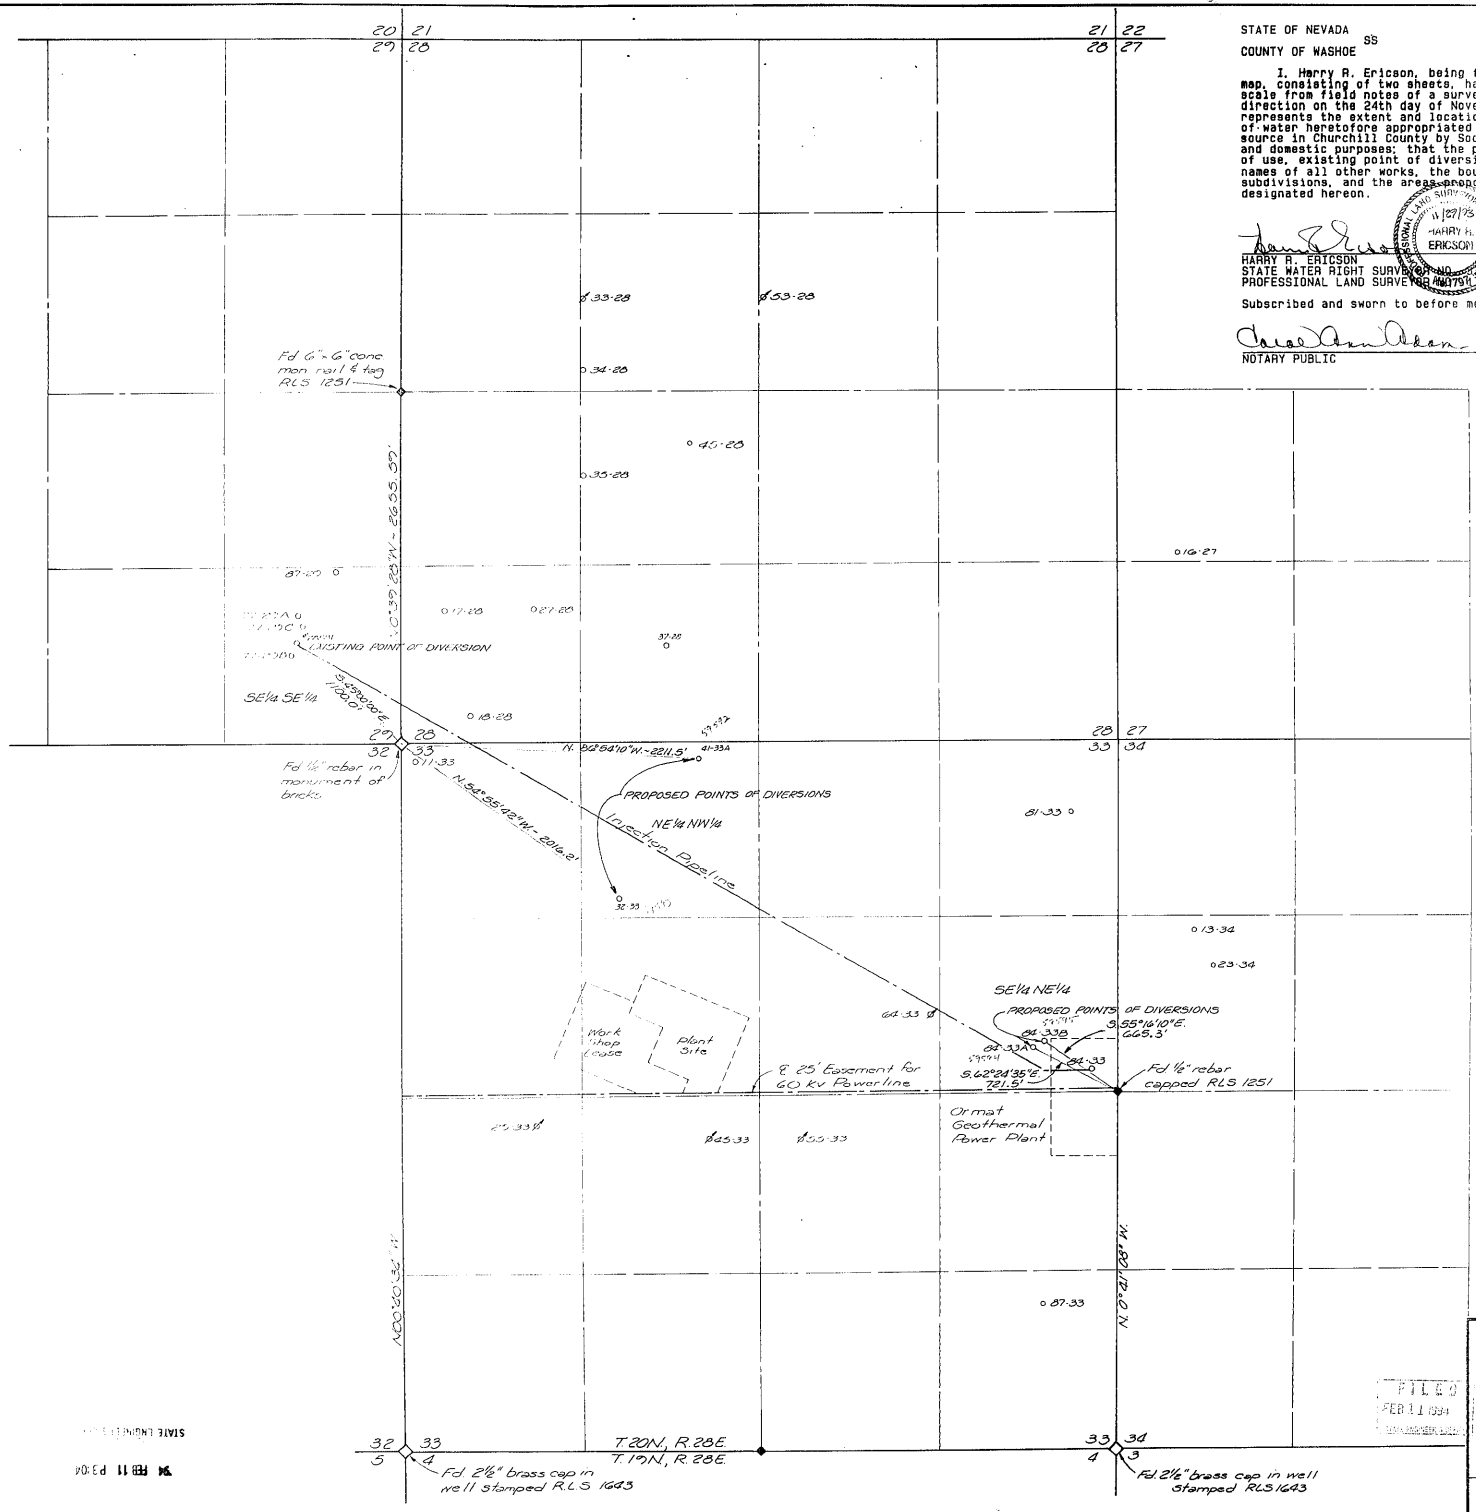

STATE OF NEVADA
SS
COUNTY OF WASHOE

I, Harry R. Ericson, being first duly sworn, depose and say that this map, consisting of two sheets, has been correctly drawn to the designated scale from field notes of a survey made by me, or under my supervision and direction on the 24th day of November 1993; that it truly and correctly represents the extent and location of the place of use and point of diversion of water heretofore appropriated under Permit Number 28881 from an underground source in Churchill County by Soda Lake Resources Partnership for industrial and domestic purposes; that the proposed points of diversion, proposed place of use, existing point of diversion, existing place of use, the locations and names of all other works, the boundary of all lands showing by 40-acre subdivisions, and the areas proposed to be served, are fully and correctly designated hereon.

HARRY R. ERICSON
STATE WATER RIGHT SURVEYOR NO. 32
PROFESSIONAL LAND SURVEYOR NO. 7797

Subscribed and sworn to before me on this 29th day of November, 1993.

NOTARY PUBLIC

CAROL ANN ADAMS
Notary Public - State of Nevada
Appointment Recorded in Washoe County
MY APPOINTMENT EXPIRES JUNE 25, 1995

BASIS OF BEARINGS:
WEST LINE OF SECTION 33, T20N, R28E, MDM BEARS N 00°40'34" W AND THE EAST LINE OF THE SE1/4 OF SECTION 33, T20N, R28E, MDM BEARS N 00°41'08" W

LEGEND

- ○ PRODUCTION WELL
- ⌀ INJECTION WELL OR SLIM HOLE

500 0 500 1000 1500
Scale: 1" = 500'

MAP TO ACCOMPANY APPLICATION TO CHANGE POINT OF DIVERSION, PLACE OF USE AND MANNER OF USE OF WATER HERETOFORE APPROPRIATED UNDER PERMIT NUMBER 28881 FOR INDUSTRIAL AND DOMESTIC PURPOSES BY SODA LAKE RESOURCES PARTNERSHIP FROM AN UNDERGROUND SOURCE IN CHURCHILL COUNTY, NEVADA

SEA ENGINEERS/PLANNERS
950 INDUSTRIAL WAY
SPARKS, NEVADA

JOB NO. 1281-07-6
DATE NOV. 1993
DR. CHW

FILED FEB 11 1994

94 FEB 11 P3:04

59595 59594 59593 59592

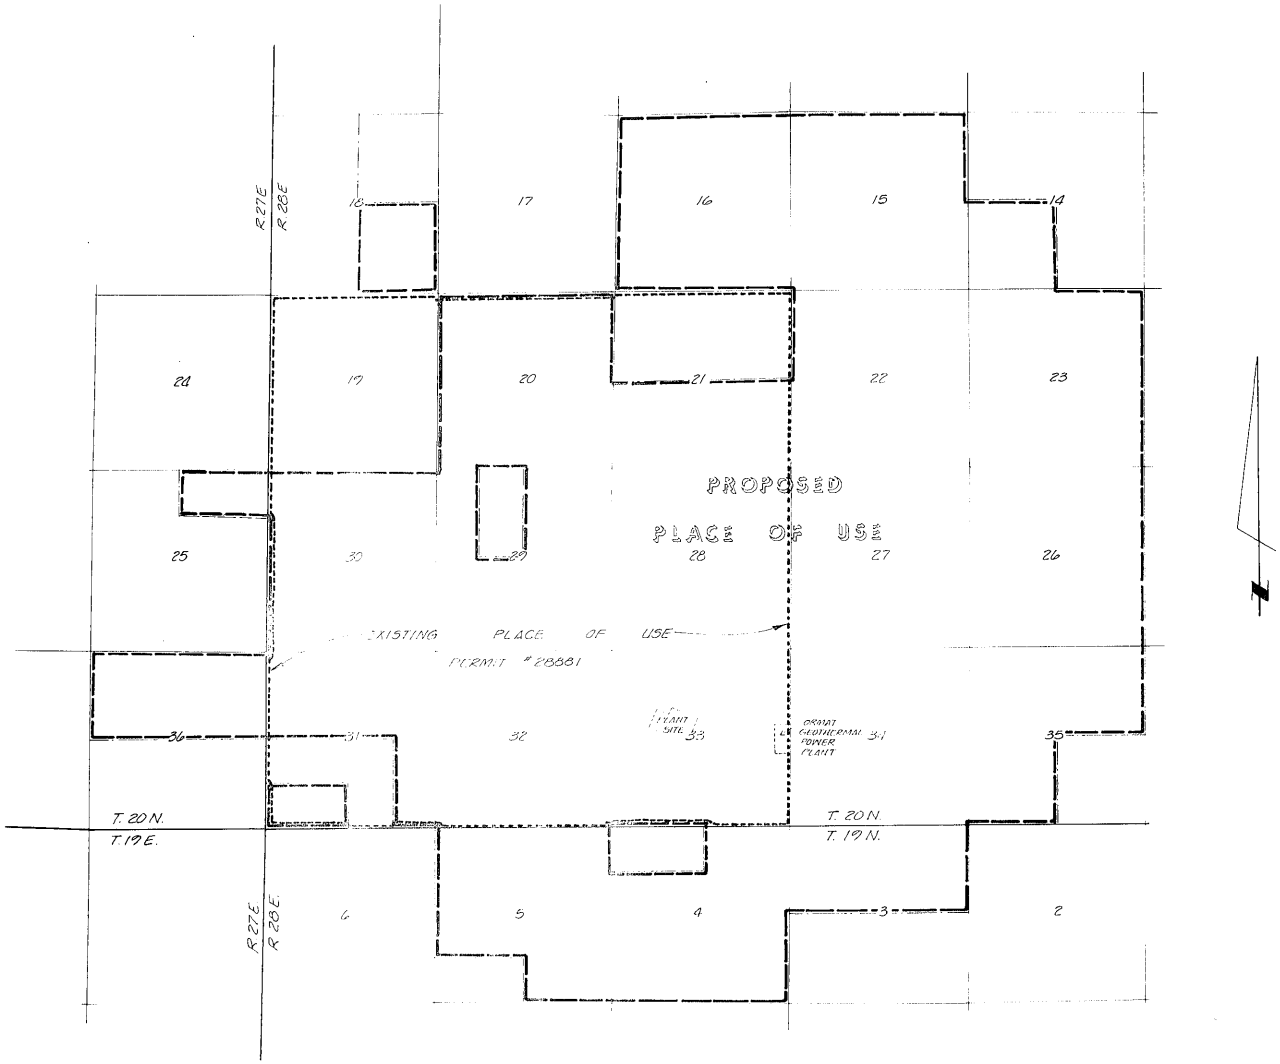

2000 1000 0 2000 4000 6000

Scale: 1" = 2000'

PROPOSED PLACE OF USE

EXISTING PLACE OF USE

FILED
FEB 11 1994
STATE ENGINEER'S OFFICE

STATE ENGINEER'S OFFICE
94 FEB 11 P3:04

MAP TO ACCOMPANY APPLICATION TO CHANGE POINT OF DIVERSION, PLACE OF USE AND MANNER OF USE OF WATER HERETOFORE APPROPRIATED UNDER PERMIT NUMBER 28881 FOR INDUSTRIAL AND DOMESTIC PURPOSES BY SODA LAKE RESOURCES PARTNERSHIP FROM AN UNDERGROUND SOURCE IN CHURCHILL COUNTY, NEVADA

sea ENGINEERS/PLANNERS
950 INDUSTRIAL WAY
SPARKS, NEVADA

JOB NO. 1281-07-6
DATE Nov. 1993
DR. C.H.W.

59595 59594 59593 59592