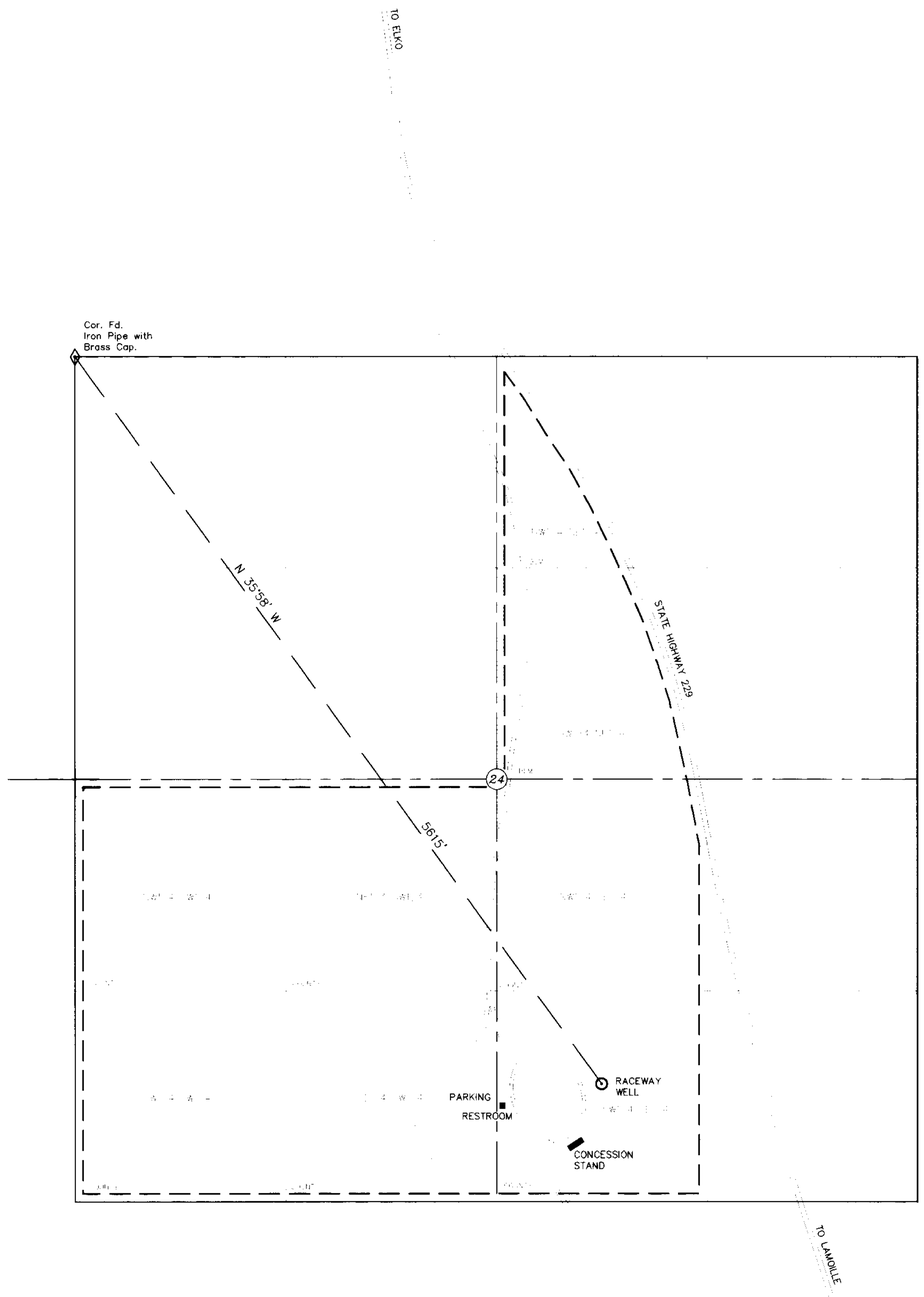

N

T.34 N., R.55 E.
M.D.M.

STATE OF NEVADA }
} SS.
COUNTY OF ELKO }

I, William A. Nisbet, being first duly sworn, depose and say that this map, consisting of one sheet, has been correctly drawn to the designated scale from field notes of a survey made by me, or under my supervision and direction, on the 5th day of October, 1993; that it truly and correctly represents the proposed location and extent of the works used to divert water from an UNDERGOUND source, in Elko County, by COUNTY OF ELKO for QUASI-MUNICIPAL AND DOMESTIC purposes. That the existing point of diversion, the approximate location and names of all other works or streams which are crossed by, or connected with the said works, are fully and correctly designated thereon.

1/25/94
No. 3535

William A. Nisbet

STATE WATER RIGHT SURVEYOR NO. 448

Subscribed and sworn to before me this 25 day of January 1994

Carla Brissette

NOTARY PUBLIC in and for ELKO COUNTY, NEVADA

BASIS OF BEARING: Magnetic, var. 17° E.

LEGEND

- STATE HIGHWAY
- SECONDARY ROAD
- PLACE OF USE
- POINT OF DIVERSION

0 500 1000 1500
SCALE: 1"=500'

STATE ENGINEER
'94 JAN 26 P2:57

FILED
JAN 26 1994
STATE ENGINEER

1	WW	1/25	Tie correction		
NO.	BY	DATE	DESCRIPTION	CHK'D	APP'D

REVISIONS

DRAWN BY CLA | APPROVED BY WAN
JOB NO. 1000.005 | DATE OCTOBER 1993

MAP TO ACCOMPANY APPLICATION TO APPROPRIATE WATER

FOR QUASI-MUNICIPAL AND DOMESTIC PURPOSES
BY **COUNTY OF ELKO**
FROM AN UNDERGROUND SOURCE (RACEWAY WELL)
IN ELKO COUNTY

CHILTON Engineering and Surveying, LTD
421 Court Street
(702) 738-2121 Elko, Nevada 89801

W93039 1/1

59597