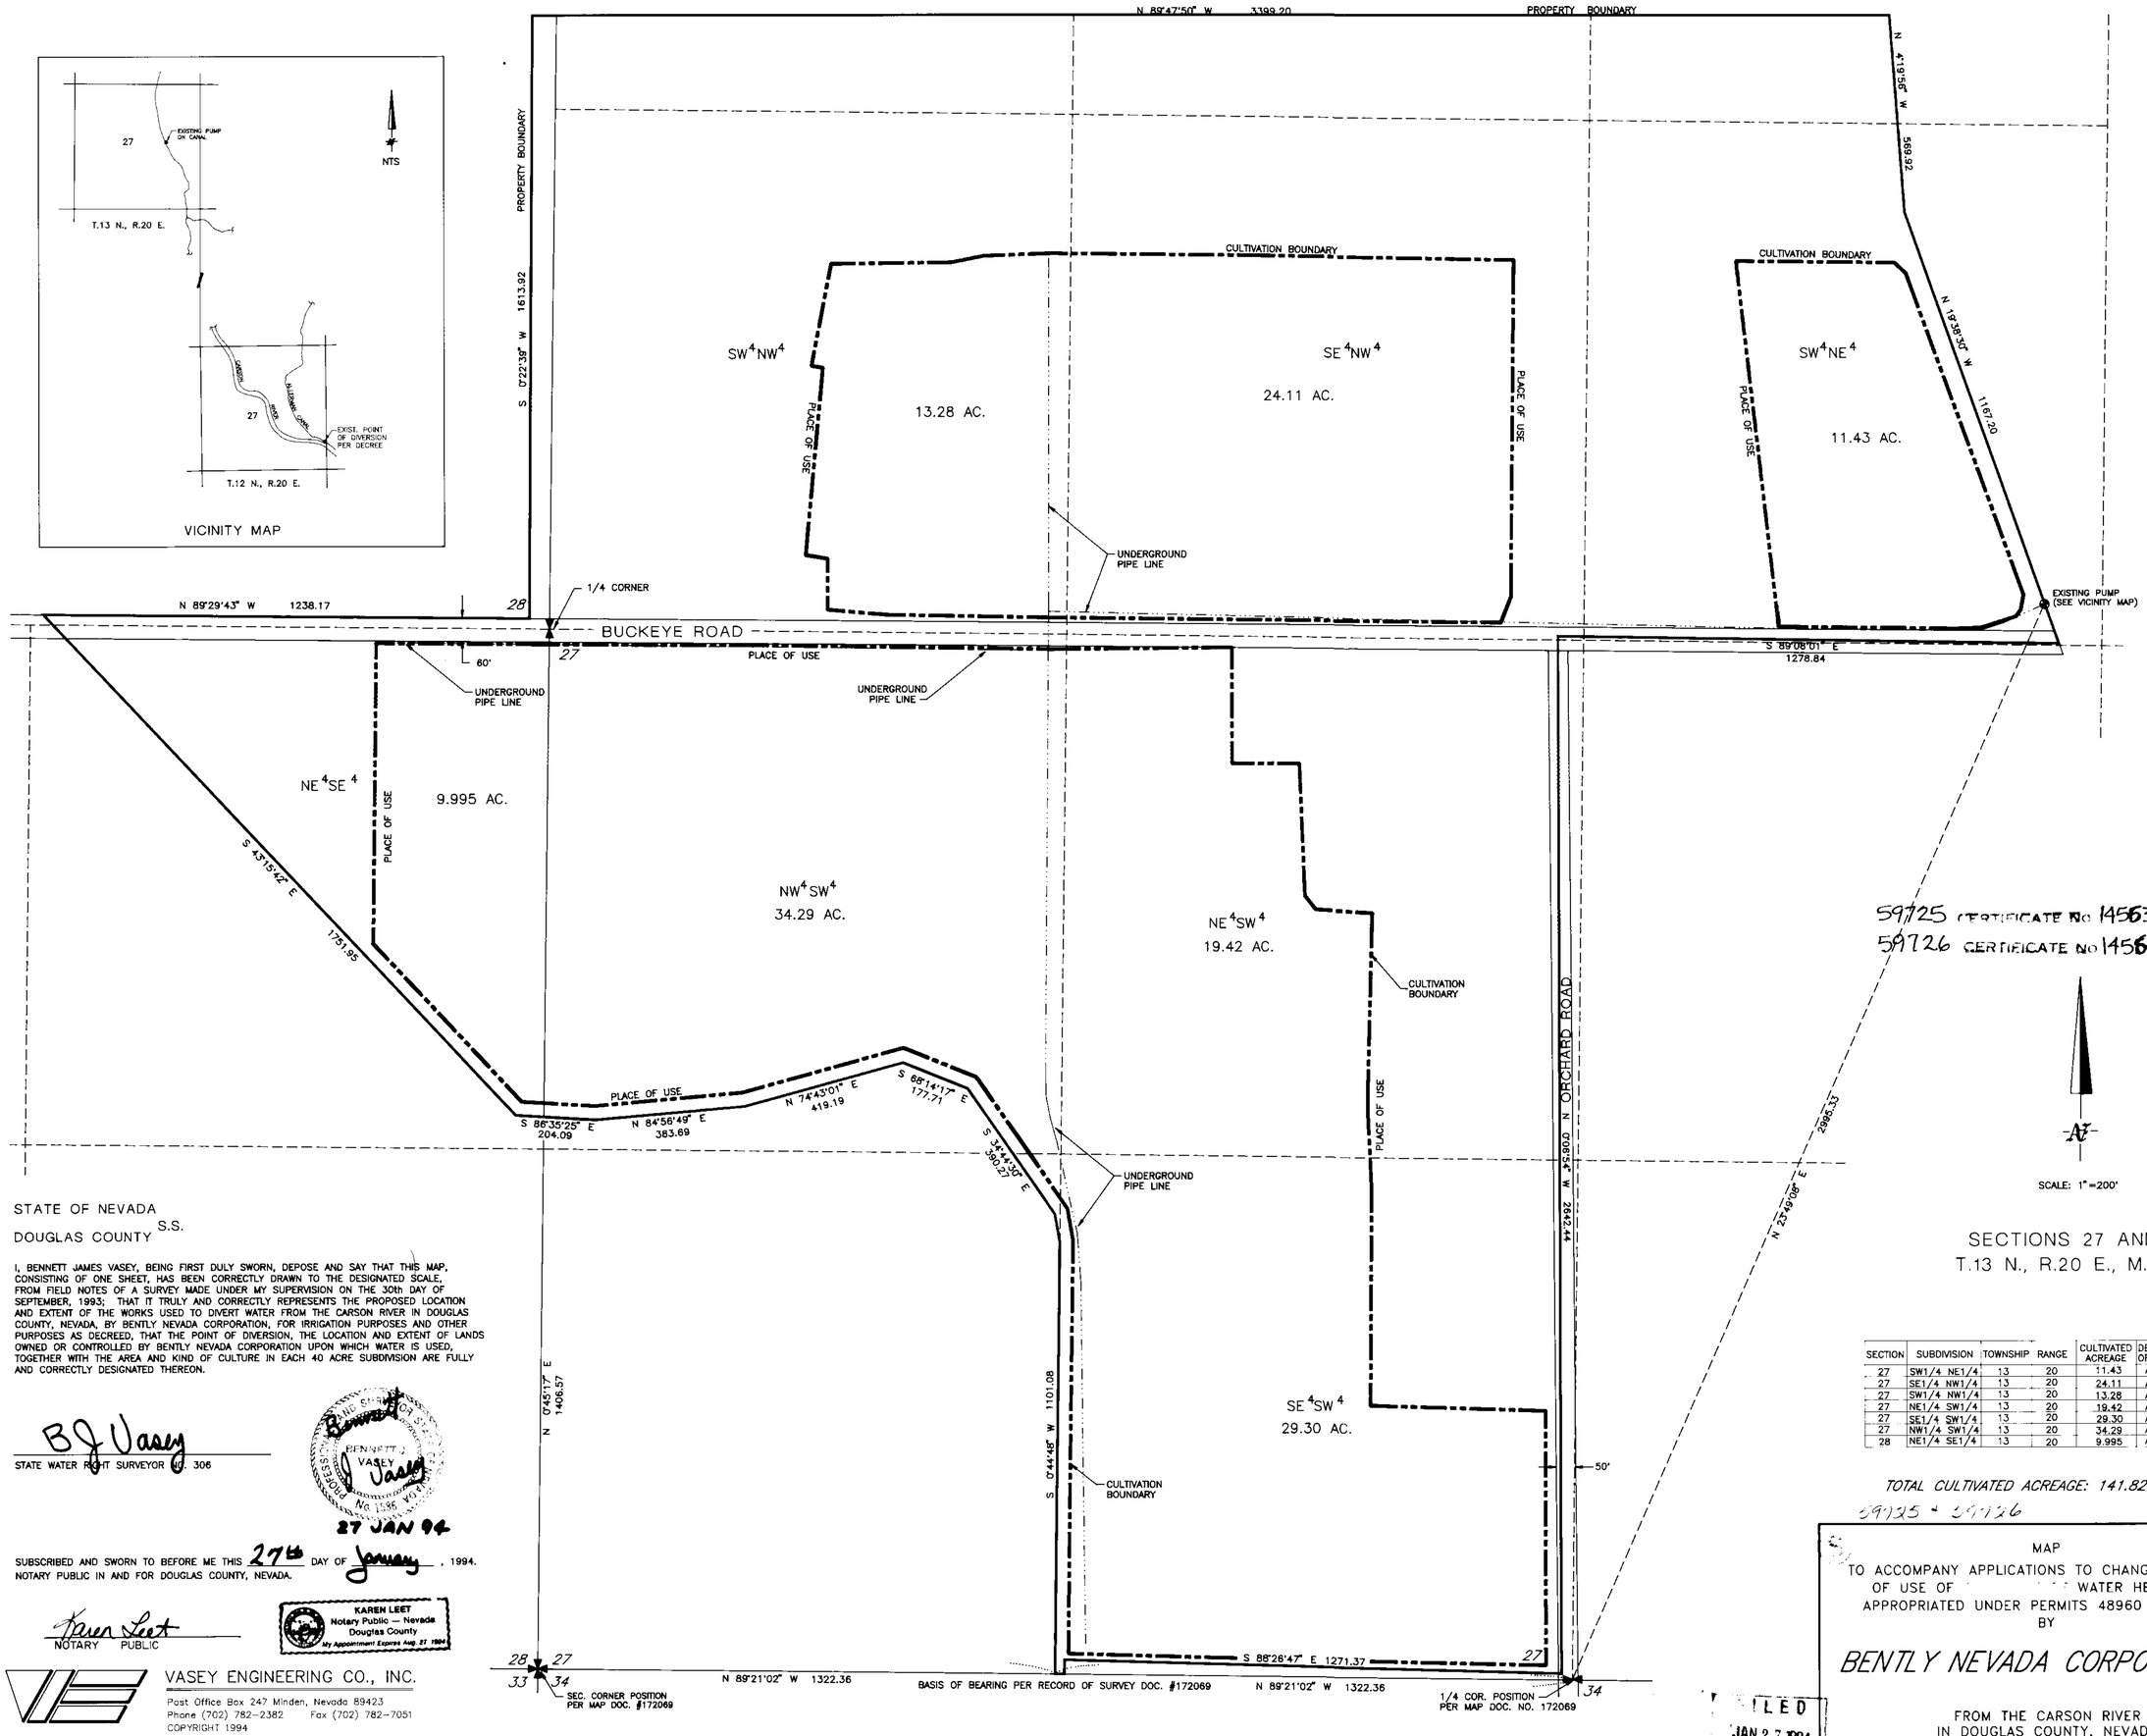


59725 CERTIFICATE No 14563 ISSUED 04-07-97
59726 CERTIFICATE No 14564 ISSUED 04-07-97

SCALE: 1"=200'

SECTIONS 27 AND 28,
T.13 N., R.20 E., M.D.B.&M.

| SECTION | SUBDIVISION | TOWNSHIP | RANGE | CULTIVATED ACREAGE | DESCRIPTION OF CULTURE |
|---|---|---|---|---|---|
| 27 | SW1/4 NE1/4 | 13 | 20 | 11.43 | ALFALFA |
| 27 | SE1/4 NW1/4 | 13 | 20 | 24.11 | ALFALFA |
| 27 | SW1/4 NW1/4 | 13 | 20 | 13.28 | ALFALFA |
| 27 | NE1/4 SW1/4 | 13 | 20 | 19.42 | ALFALFA |
| 27 | SE1/4 SW1/4 | 13 | 20 | 29.30 | ALFALFA |
| 27 | NW1/4 SW1/4 | 13 | 20 | 34.29 | ALFALFA |
| 28 | NE1/4 SE1/4 | 13 | 20 | 9.995 | ALFALFA |

*TOTAL CULTIVATED ACREAGE: 141.825 AC.*

59725 + 59726

STATE OF NEVADA
DOUGLAS COUNTY S.S.

I, BENNETT JAMES VASEY, BEING FIRST DULY SWORN, DEPOSE AND SAY THAT THIS MAP, CONSISTING OF ONE SHEET, HAS BEEN CORRECTLY DRAWN TO THE DESIGNATED SCALE, FROM FIELD NOTES OF A SURVEY MADE UNDER MY SUPERVISION ON THE 30th DAY OF SEPTEMBER, 1993; THAT IT TRULY AND CORRECTLY REPRESENTS THE PROPOSED LOCATION AND EXTENT OF THE WORKS USED TO DIVERT WATER FROM THE CARSON RIVER IN DOUGLAS COUNTY, NEVADA, BY BENTLY NEVADA CORPORATION, FOR IRRIGATION PURPOSES AND OTHER PURPOSES AS DECREED, THAT THE POINT OF DIVERSION, THE LOCATION AND EXTENT OF LANDS OWNED OR CONTROLLED BY BENTLY NEVADA CORPORATION UPON WHICH WATER IS USED, TOGETHER WITH THE AREA AND KIND OF CULTURE IN EACH 40 ACRE SUBDIVISION ARE FULLY AND CORRECTLY DESIGNATED THEREON.

B J Vasey
STATE WATER RIGHT SURVEYOR NO. 306

BENNETT J. VASEY No 1386 PROFESSIONAL ENGINEER STATE OF NEVADA

27 JAN 94

SUBSCRIBED AND SWORN TO BEFORE ME THIS 27th DAY OF January, 1994.
NOTARY PUBLIC IN AND FOR DOUGLAS COUNTY, NEVADA.

Karen Leet
NOTARY PUBLIC

KAREN LEET
Notary Public — Nevada
Douglas County
My Appointment Expires Aug. 27 1994

VASEY ENGINEERING CO., INC.
Post Office Box 247 Minden, Nevada 89423
Phone (702) 782-2382 Fax (702) 782-7051
COPYRIGHT 1994

MAP
TO ACCOMPANY APPLICATIONS TO CHANGE THE PLACE OF USE OF WATER HERETOFORE APPROPRIATED UNDER PERMITS 48960 AND 48961
BY

*BENTLY NEVADA CORPORATION*

FROM THE CARSON RIVER
IN DOUGLAS COUNTY, NEVADA

FILED
JAN 27 1994
STATE ENGINEER'S DEPT.

59726 59725