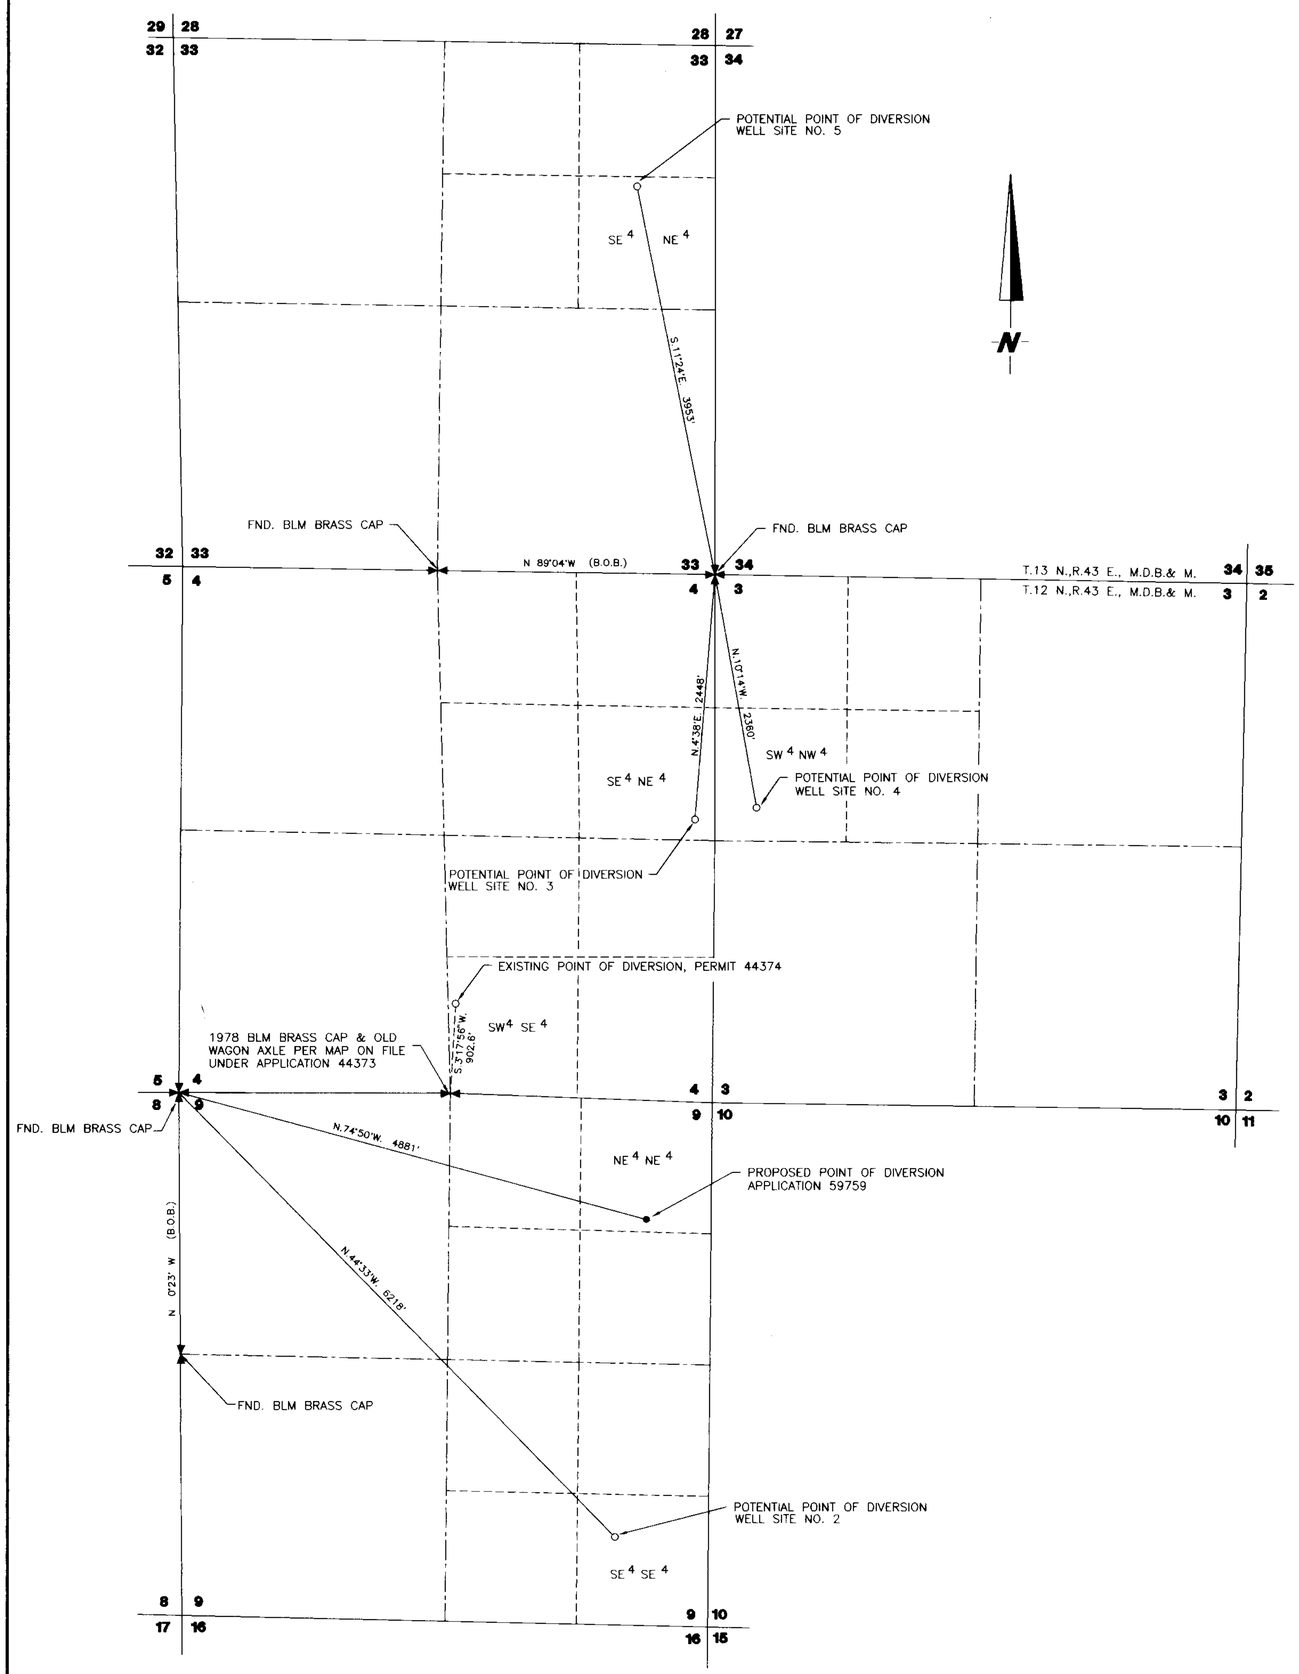

STATE OF NEVADA
CARSON CITY **S.S.**

I, BRUCE R. SCOTT, BEING FIRST DULY SWORN, DEPOSE AND SAY THAT THIS MAP, CONSISTING OF ONE SHEET, HAS BEEN CORRECTLY DRAWN TO THE DESIGNATED SCALE FROM FIELD NOTES OF A SURVEY MADE UNDER MY SUPERVISION ON THE 18TH DAY OF MARCH, 1991; THAT IT TRULY AND CORRECTLY REPRESENTS THE PROPOSED LOCATION AND EXTENT OF THE WORKS USED TO DIVERT WATER FROM AN UNDERGROUND SOURCE IN NYE COUNTY, NEVADA, BY STORE SAFE REDLANDS ASSOCIATES, LTD. dba ROCK SPRINGS RANCH FOR IRRIGATION PURPOSES; THAT THE EXISTING AND PROPOSED POINTS OF DIVERSION AND THE BOUNDARY OF ALL LANDS SHOWING BY 40-ACRE SUBDIVISIONS THE AREAS WHERE THE WATER IS TO BE USED, ARE FULLY AND CORRECTLY DESIGNATED HEREON.

Bruce R. Scott 3/4/94
STATE WATER RIGHT SURVEYOR NO. 427

SUBSCRIBED AND SWORN TO BEFORE ME THIS 4th DAY OF March, 1994.
NOTARY PUBLIC IN AND FOR CARSON CITY, NEVADA.

Carol W. Walton

NOTE:
PLEASE USE MAPS ON FILE AT THE DIVISION OF WATER RESOURCES UNDER APPLICATION 56192 TO SUPPORT THE PROPOSED PLACE OF USE AND UNDER APPLICATION 44373 TO SUPPORT THE EXISTING PLACE OF USE.

BASIS OF BEARING:

EXISTING POINT OF DIVERSION–MAGNETIC NORTH, DECLINATION 16.5° EAST, PER MAP ON FILE AT THE DIVISION OF WATER RESOURCES UNDER APPLICATION 44373.

PROPOSED POINT OF DIVERSION AND POTENTIAL POINT OF DIVERSION WELL SITE NO. 2–WEST LINE OF THE NW 4 SECTION 9, T.12 N., R.43 E., M.D.B.& M. (~~N.00°23'W.~~ N.00°23'W.) PER BLM TOWNSHIP SURVEY PLAT DATED MARCH 25, 1980.

POTENTIAL POINTS OF DIVERSION WELL SITE NOS. 3 THROUGH 5–NORTH LINE OF THE NE 4 SECTION 4, T.12 N., R.43 E., M.D.B.& M. (N.89°04'W.) PER BLM TOWNSHIP SURVEY PLAT DATED MARCH 25, 1980.

0 800 1600 2400
FEET
SCALE: 1" = 800'

MAP
TO ACCOMPANY APPLICATION TO CHANGE THE PLACE OF USE AND POINT OF DIVERSION OF A PORTION OF PERMIT 44374
BY
STORE SAFE REDLANDS ASSOCIATES, LTD.
dba ROCK SPRINGS RANCH

FOR IRRIGATION PURPOSES
FROM AN UNDERGROUND SOURCE
IN NYE COUNTY, NEVADA

FILED
MAR

ENGINEERING • PLANNING • RESOURCE MANAGEMENT
RESOURCE CONCEPTS, INC.
340 N. MINNESOTA STREET • CARSON CITY, NEVADA 89703-4152 • OFFICE:702-883-1600 • FAX:702-883-1656

REVISION	DATE

JOB NO. 90-015-01
DATE 3-3-94
DRAWN: MLM
CHECKED: CLW

SHEET 1 OF 1

60199T 59759