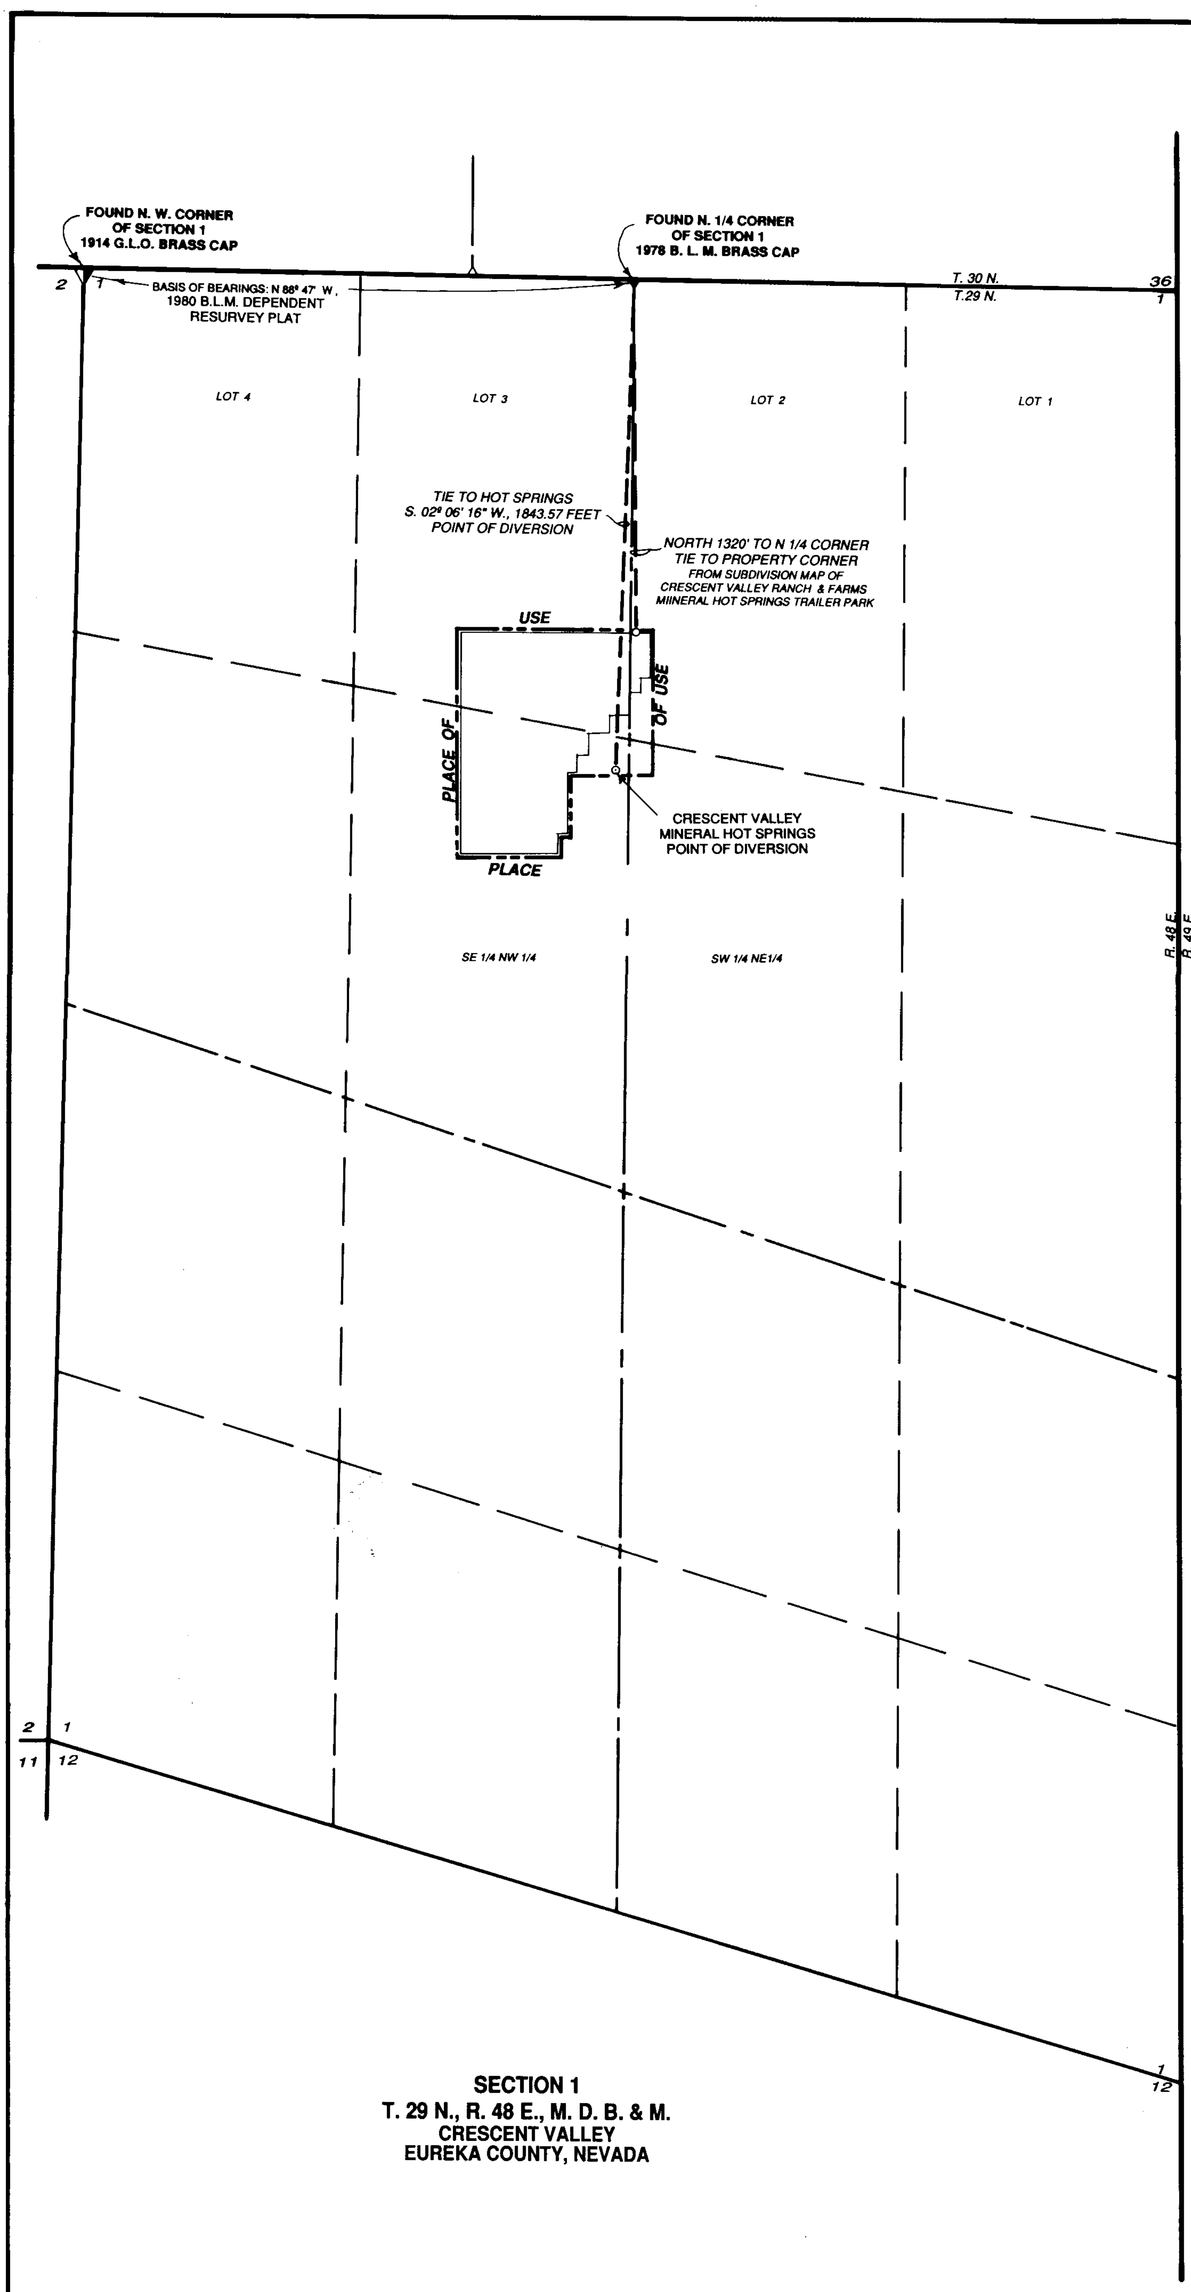

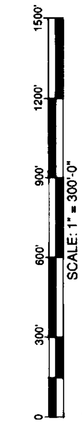

59891

MAP
TO ACCOMPANY APPLICATION TO APPROPRIATE WATER
FOR
QUASI-MUNICIPAL
(RESORT AND MOBILE HOME PARK)
AND DOMESTIC
BY
LEE and NANCY LOUDEN
FROM
CRESCENT VALLEY MINERAL HOT SPRINGS
IN
EUREKA COUNTY

59891

FILED
JUL 26 1994
STATE ENGINEER'S OFFICE

'94 JUL 26 A11:13

STATE ENGINEER'S OFFICE

'94 JUL 26 A11:25

'94 JUL -7 A11:44

STATE ENGINEER'S OFFICE

STATE OF NEVADA }
COUNTY OF ELKO } s.s.

I, Charles C. Armuth, Jr., being first duly sworn, depose and say that this map, consisting of one (1) sheet, has been correctly drawn to the designated scale from field notes of a survey made under my supervision and direction, completed on the 30th day of MARCH 1994; that it truly and correctly represents the proposed location and extent of the works used to divert water from CRESCENT VALLEY MINERAL HOT SPRINGS in Eureka County, by LEE AND NANCY LOUDEN for QUASI-MUNICIPAL (RESORT AND MOBILE HOME PARK AND DOMESTIC purposes. That the proposed point of diversion, the approximate location and size of diverting channel or other conduit, the place and manner of use, and the location and names of all other works or streams which are crossed by, or connect with the proposed works, and the boundary of all lands, showing by 40-acre subdivisions the areas proposed to be served, are fully and correctly designated thereon.

PROFESSIONAL LAND SURVEYOR STATE OF NEVADA
CHARLES C. ARMUTH
5-25-94
2161

STATE OF NEVADA
NO. 425

Subscribed and sworn to before me this 25TH day of MAY, 1994
NOTARY PUBLIC in and for ELKO COUNTY, NEVADA.

Veronica J. Mendive
My Commission Expires 8/6/94

VERONICA J. MENDIVE
Notary Public State of Nevada
Elko County, Nevada
My appointment expires Aug. 6, 1994

59891 CERTIFICATE NO. 15377 ISSUED 01-27-00