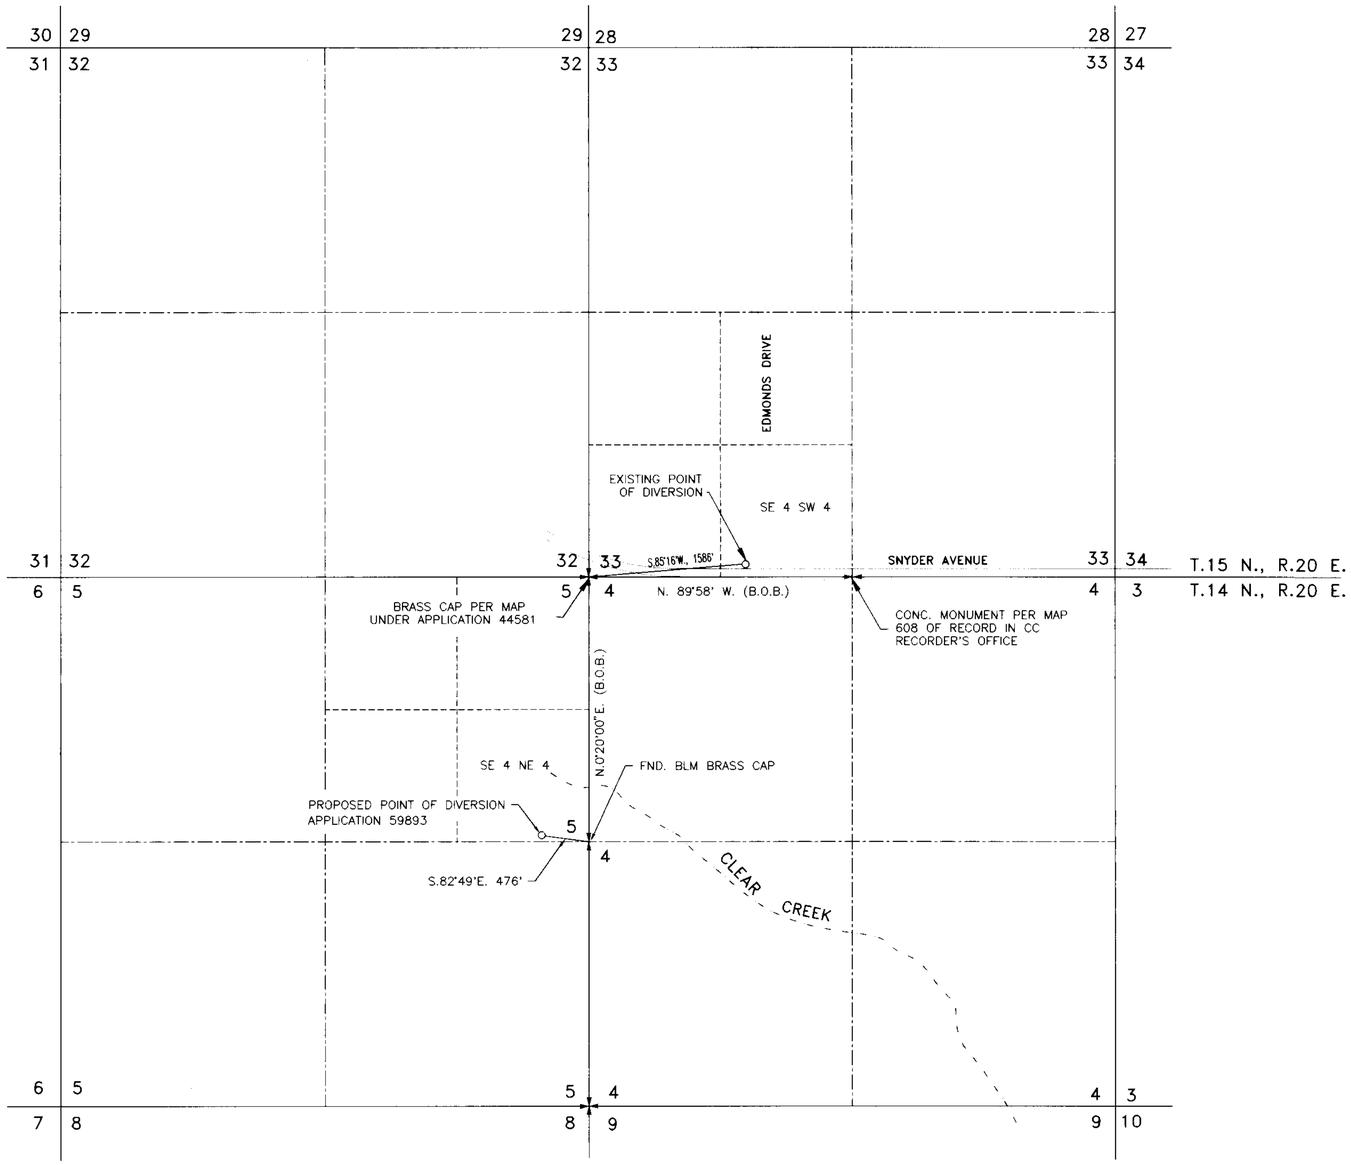

EXISTING AND PROPOSED POINTS OF DIVERSION

NOTE:

PLEASE USE MAP ON FILE AT THE DIVISION OF WATER RESOURCES UNDER APPLICATION 43699 TO SUPPORT THE EXISTING AND PROPOSED PLACE OF USE.

BASIS OF BEARINGS:

EXISTING POINT OF DIVERSION: NORTH LINE OF THE NW 1/4 SECTION 4, T.14 N., R.20 E., M.D.B.& M. PER BLM PLAT, DATED APRIL 29, 1966. (N.89°58'W.)

PROPOSED POINT OF DIVERSION: WEST LINE OF THE NW 1/4 SECTION 4, T.14 N., R.20 E., M.D.B.& M. PER BLM PLAT, DATED APRIL 29, 1966. (N0°20'00"E.)

STATE OF NEVADA
CARSON CITY S.S.

I, DARRYL M. HARRIS, BEING FIRST DULY SWORN, DEPOSE AND SAY THAT THIS MAP CONSISTING OF ONE SHEET, HAS BEEN CORRECTLY DRAWN TO THE DESIGNATED SCALE FROM FIELD NOTES OF A SURVEY MADE UNDER MY SUPERVISION ON THE 23RD DAY OF JUNE, 1994 AND RECORD INFORMATION ON FILE AT THE DIVISION OF WATER RESOURCES. THAT IT TRULY AND CORRECTLY REPRESENTS THE PROPOSED LOCATION AND EXTENT OF THE WORKS USED TO DIVERT WATER FROM AN UNDERGROUND SOURCE IN CARSON CITY, NEVADA BY CARSON CITY FOR MUNICIPAL PURPOSES. THAT THE PROPOSED POINT OF DIVERSION AND THE BOUNDARY OF ALL LANDS SHOWING BY 40-ACRE SUBDIVISIONS THE AREAS WHERE THE WATER IS TO BE USED, ARE FULLY AND CORRECTLY DESIGNATED THEREON.

Darryl M. Harris

STATE WATER RIGHT SURVEYOR NO. 782

PROFESSIONAL LAND SURVEYOR, STATE OF NEVADA — DARRYL M. HARRIS 6-27-94 No. 6497

SUBSCRIBED AND SWORN TO BEFORE ME ON THIS 27th DAY OF June, 1994.

NOTARY PUBLIC IN AND FOR CARSON CITY, NEVADA.

Carol L. Walton

N

0 800 1600 2400
FEET
SCALE: 1" = 800'

FILED
JUN 28 1994
STATE ENGINEER'S OFFICE

MAP
TO ACCOMPANY APPLICATION TO CHANGE THE POINT OF DIVERSION OF A PORTION OF PERMIT NO. 54866
BY

Carson City

FOR MUNICIPAL PURPOSES
FROM AN UNDERGROUND SOURCE
IN CARSON CITY, NEVADA

ENGINEERING • PLANNING • RESOURCE MANAGEMENT
RESOURCE CONCEPTS, INC.
340 N. MINNESOTA STREET • CARSON CITY, NEVADA 89703-4152 • OFFICE:702-883-1600 • FAX:702-883-1656

REVISION	DATE

JOB NO. 94-098-01
DATE 6-23-94
DRAWN: mlm
CHECKED: clw

SHEET 1 OF 1

59893