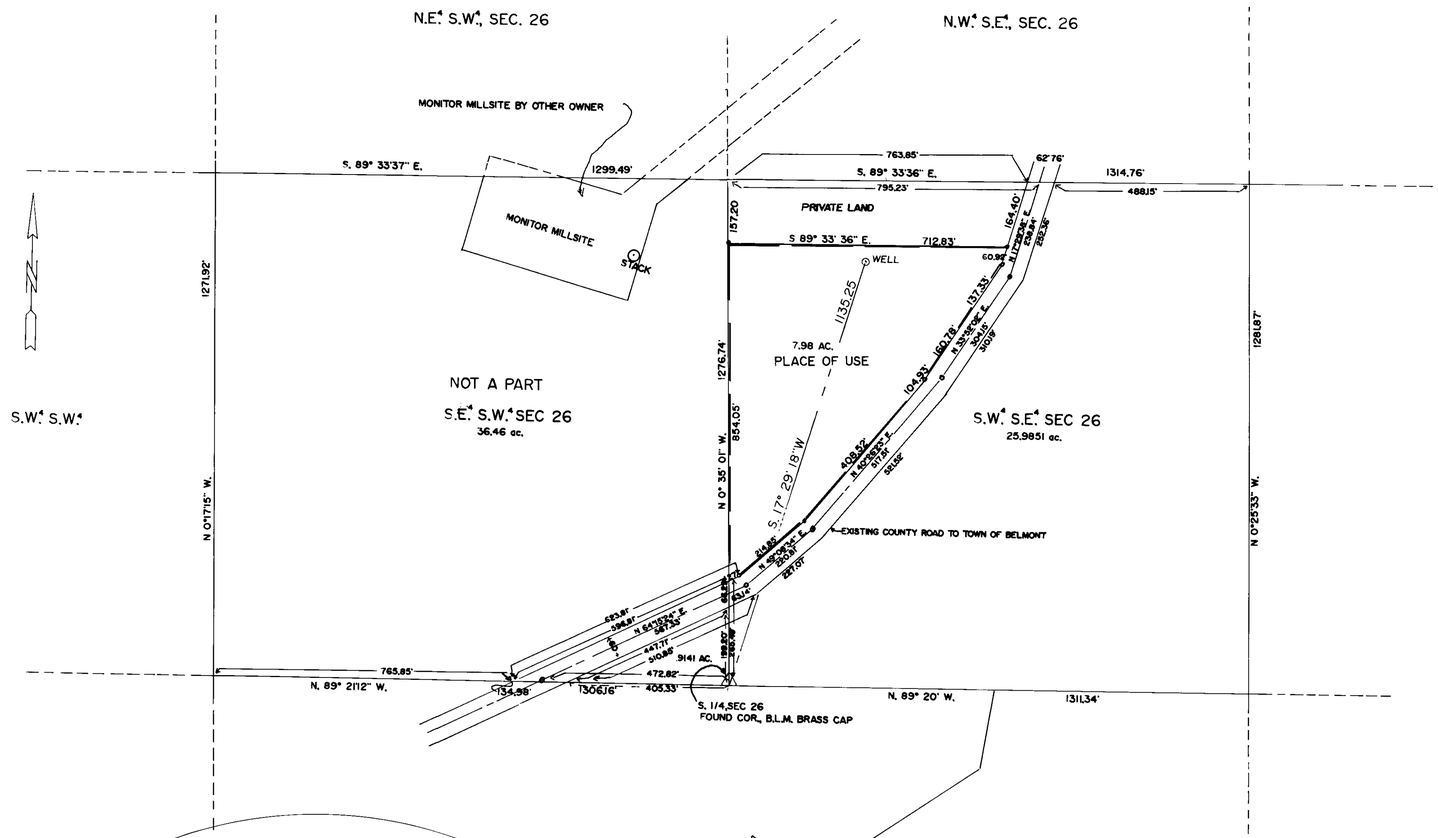

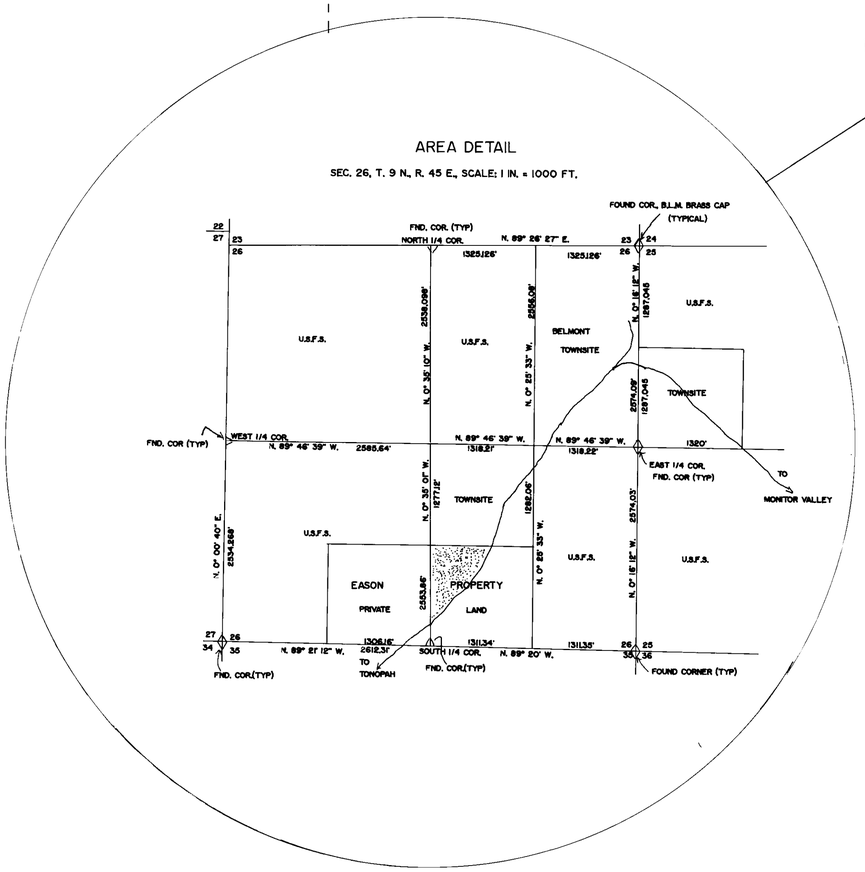

STATE OF NEVADA
COUNTY OF NYE } SS

I, WALLACE T. BOUNDY, BEING FIRST DULY SWORN DEPOSED AND SAY THAT THIS MAP, CONSISTING OF ONE SHEET, HAS BEEN CORRECTLY DRAWN TO DESIGNATED SCALE FROM FIELD NOTES OF A SURVEY MADE ON MARCH 8th, 1994, THAT IT TRULY AND CORRECTLY REPRESENTS THE PROPOSED LOCATION AND EXTENT OF THE WORKS TO DIVERT WATER FROM UNDERGROUND, IN NYE COUNTY, NEVADA BY NICHOLAS G. PERCHETTI, FOR IRRIGATION &DOMESTIC PURPOSES, THAT THE POINT OF DIVERSION, THE APPROXIMATE LOCATION AND SIZE OF THE DIVERTING CHANNEL, ALL RESERVOIRS OR BASINS, THE LOCATION AND NAMES OF ALL OTHER WORKS WHICH WILL CROSS OR CONNECT WITH PURPOSED WORKS AND THE BOUNDARIES OF ALL LANDS SHOWING THE AREAS PROPOSED TO BE UTLIZED, ARE FULLY AND CORRECTLY DESIGNATED THEREON.

Wallace T Boundy
STATE WATER RIGHT SURVEYOR # 584

STATE OF NEVADA LAND SURVEYOR WALLACE T. BOUNDY 3-8-94

Subscribed and sworn to before me this 8th day of March, 1994.

Terri Godfrey
NOTARY PUBLIC IN AND FOR NYE COUNTY, NEVADA

TERRI GODFREY

MY COMMISSION EXPIRES July 20 1996

BASIS OF BEARING

THAT LINE BETWEEN THE S.1/4 AND THE S.E COR. OF SEC. 26, T. 9 N., R. 45., M.D.B.&M., NYE COUNTY ,NEVADA AS STATED N. 89°20' W. 2622.69' DISTANT.

LEGEND

△ FOUND 1/4/COR. B.L.M. BRASS CAP
⊙ WELL
▭ PLACE OF USE

0 20 40 60 80 100
SCALE: 1in = 200'

APR 1 1994
STATE ENGINEER'S OFFICE

MAP TO ACCOMPANY APPLICATION FOR PERMIT TO APPROPRIATE THE PUBLIC WATERS OF THE STATE OF NEVADA

IN: A PORTION OF THE S.W. 1/4 S.E. 1/4 OF SEC. 26, T. 9 N., R. 45 E., M.D.B.&M., NYE COUNTY, NEVADA.

FOR: NICHOLAS G. PERCHETTI
P.O.BOX 65
TONOPAH, NEVADA 89049

MAPPED & SURVYED BY:
BOUNDY LAND SURVEYING
P.O. BOX 232 TONOPAH, NEVADA 89049 (702) 482-6803

85017 59895