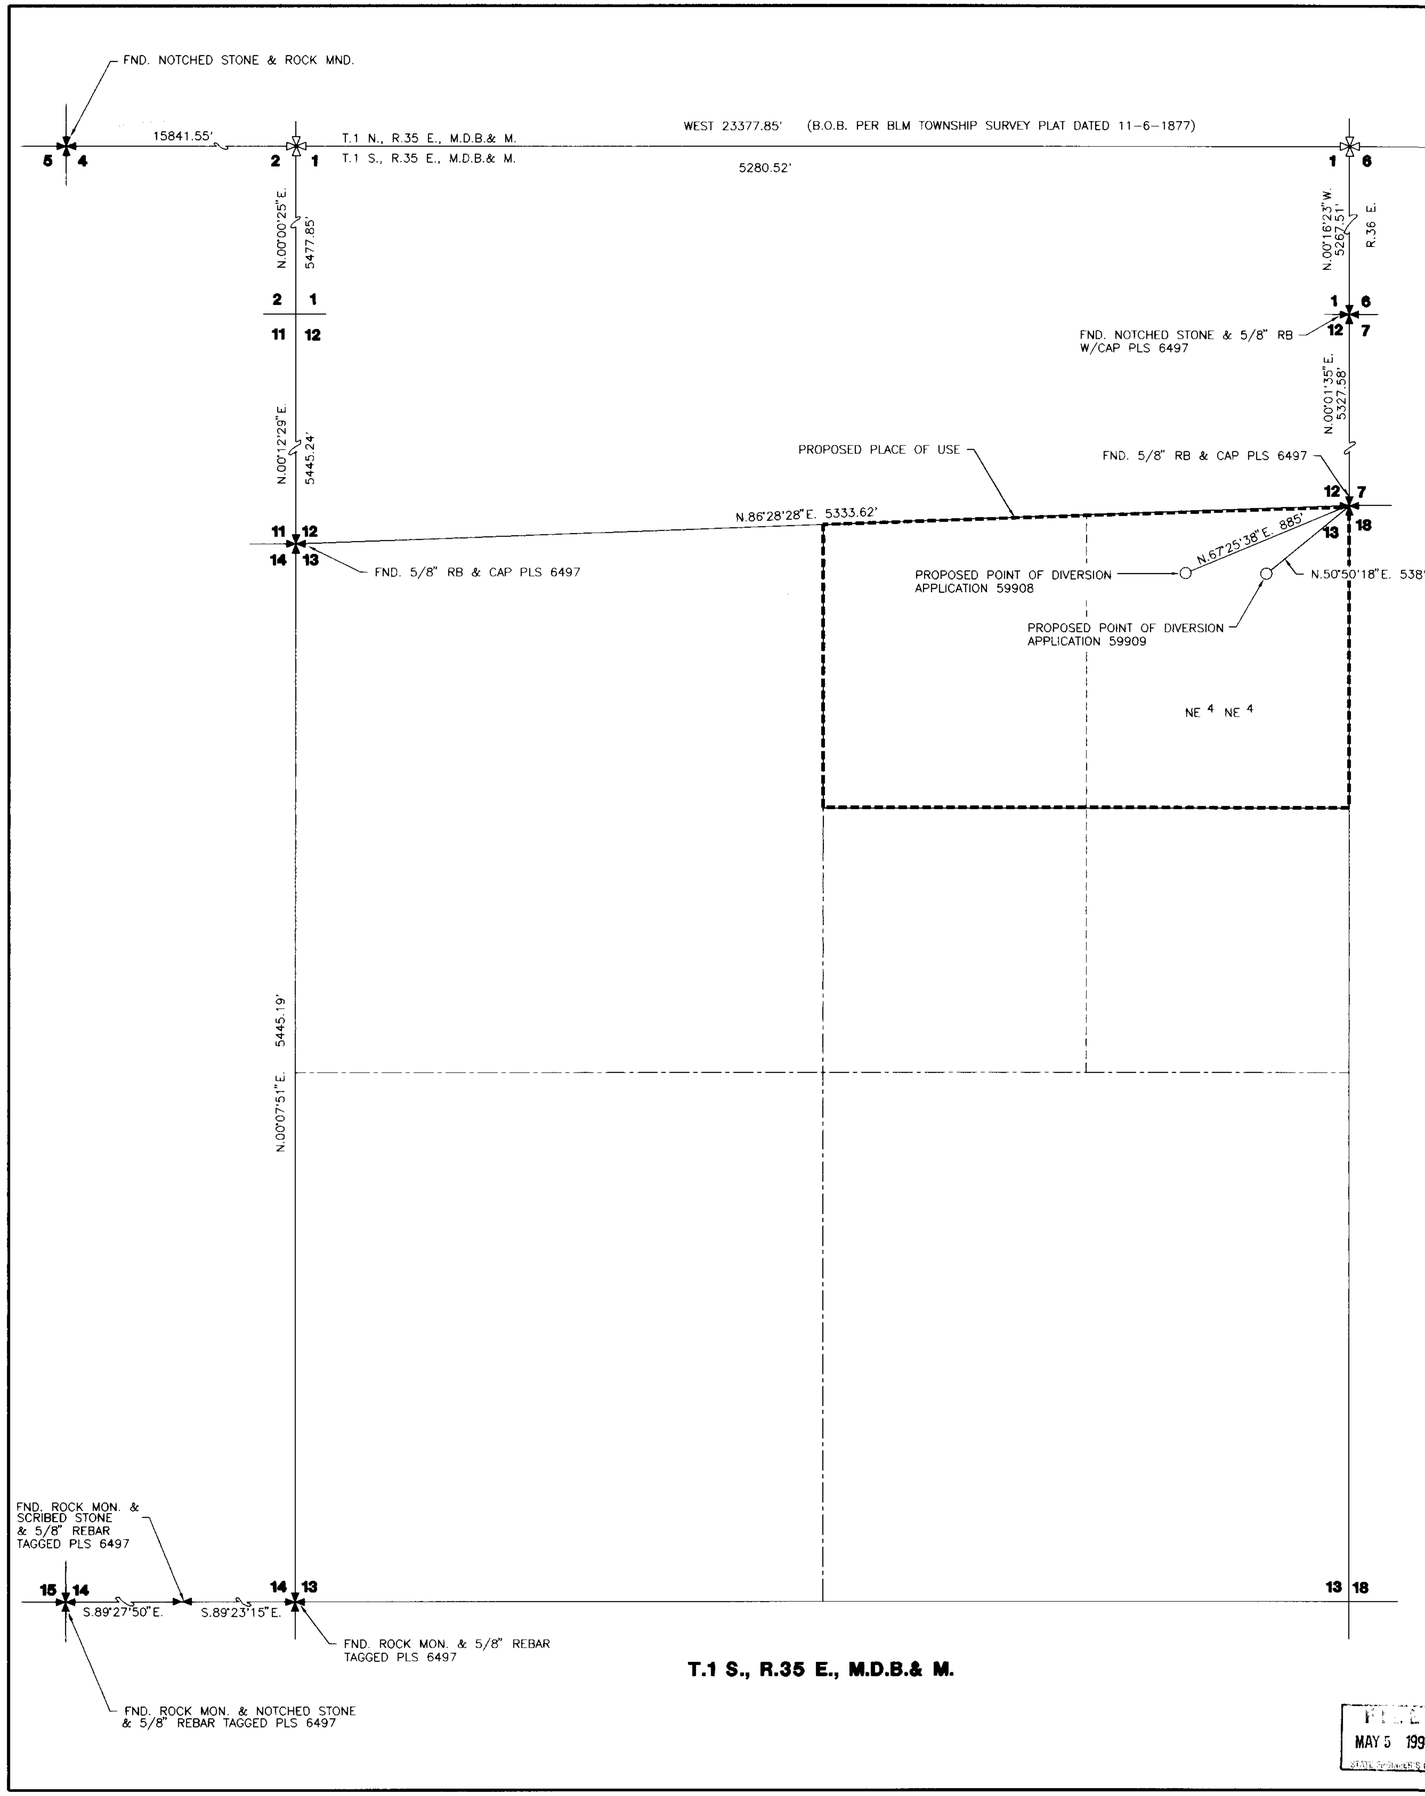

STATE OF NEVADA
CARSON CITY **S.S.**

I, BRIAN A. RANDALL, BEING FIRST DULY SWORN, DEPOSE AND SAY THAT THIS MAP, CONSISTING OF ONE SHEET, HAS BEEN CORRECTLY DRAWN TO THE DESIGNATED SCALE FROM FIELD NOTES OF A SURVEY MADE UNDER MY SUPERVISION ON THE 30TH DAY OF SEPTEMBER, 1993, AND RECORD INFORMATION ON FILE AT THE DIVISION OF WATER RESOURCES; THAT IT TRULY AND CORRECTLY REPRESENTS THE PROPOSED LOCATION AND EXTENT OF THE WORKS USED TO DIVERT WATER FROM UNDERGROUND SOURCES IN ESMERALDA COUNTY, NEVADA BY FISH LAKE POWER COMPANY FOR INDUSTRAL PURPOSES; THAT THE PROPOSED POINTS OF DIVERSION AND THE BOUNDARY OF ALL LANDS SHOWING BY 40-ACRE SUBDIVISIONS THE AREA WHERE THE WATER IS TO BE USED, ARE FULLY AND CORRECTLY DESIGNATED THEREON.

Brian A. Randall
STATE WATER RIGHT SURVEYOR NO. 605

5/5/94

SUBSCRIBED AND SWORN TO BEFORE ME THIS 5th DAY OF May, 1994.
NOTARY PUBLIC IN AND FOR CARSON CITY, NEVADA

Carol L. Walton

0 400 800 1200
FEET
SCALE: 1" = 400'

MAP
TO ACCOMPANY APPLICATIONS TO APPROPRIATE WATER
BY

FISH LAKE POWER COMPANY

FOR INDUSTRIAL PURPOSES
FROM UNDERGROUND SOURCES
IN ESMERALDA COUNTY, NEVADA

RECEIVED
MAY 5 1994
STATE ENGINEER'S OFFICE

ENGINEERING • PLANNING • RESOURCE MANAGEMENT
RESOURCE CONCEPTS, INC.
340 N. MINNESOTA STREET • CARSON CITY, NEVADA 89703-4152 • OFFICE:702-883-1600 • FAX:702-883-1656

REVISION	DATE

JOB NO. 92-047-01
DATE 3-3-94
DRAWN: MLM
CHECKED: CLW

SHEET 1 OF 1

59909 59908