STATE OF NEVADA
COUNTY OF WASHOE SS:

I, Ernest E. Muller, Sr., being first duly sworn, depose and say that this map, consisting of one sheet, has been correctly drawn to the designated scale from field notes of a survey made by me on the 25 th. day of March, 1993, that it truly and correctly represents the proposed location and extent of the works used to divert water from an underground source in Pershing County by Garrett Van Diest, Inc. for a change in the Manner of Use and Place of Use of a portion of Application No. 45775 from Irrigation and Domestic Purposes to Quasi Municipal Purposes. That the proposed point of diversion, the size of the diverting pipe, location of the holding tank, the location and names of all other works which will cross or connect with the proposed works, and the boundary of all lands, showing the area proposed for use, are fully and correctly designated thereon.

State Water Right Surveyor No. 302

PROFESSIONAL LAND SURVEYOR STATE OF NEVADA ERNEST E. MULLER SR. No. 827

Subscribed and sworn to before me this 12th. day of April, 1994.

Notary Public in and for
Washoe County, Nevada

TRANSFERS

Original Acreage	287.49	Acres
Previous transfers	132.34	Acres
This application	15.12	Acres
Remainder	140.03	Acres

All found corners are standard government brass cap monuments.

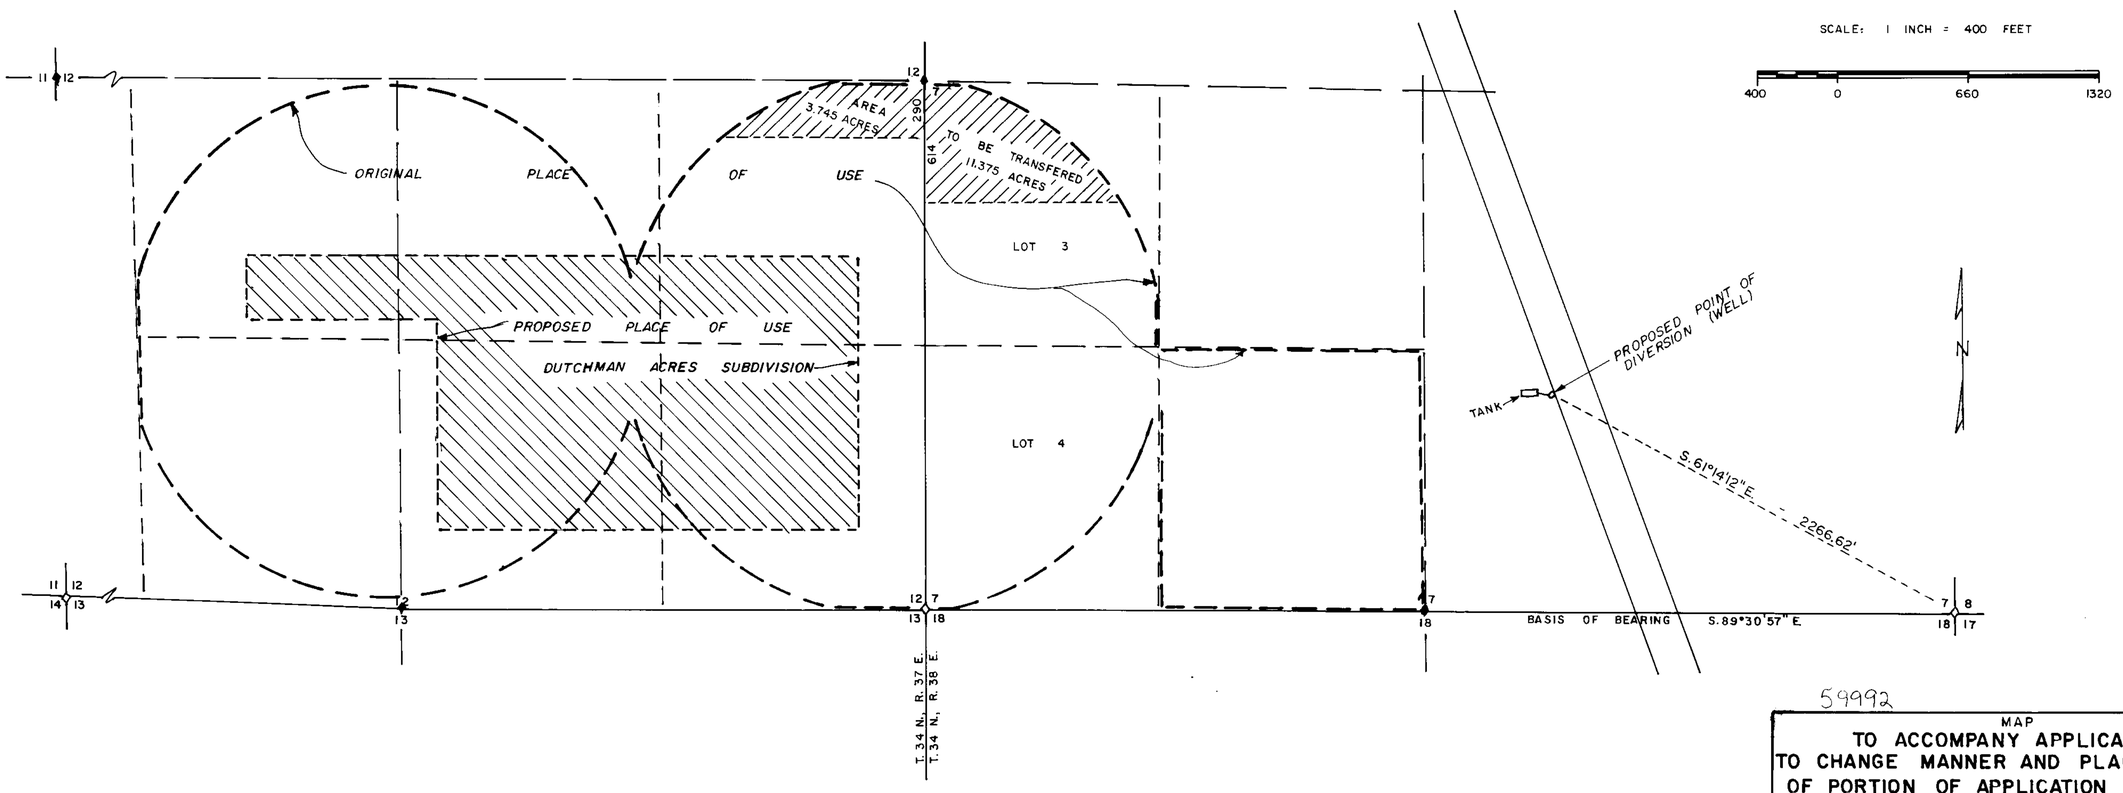

59992

MAP
TO ACCOMPANY APPLICATION
TO CHANGE MANNER AND PLACE OF USE
OF PORTION OF APPLICATION NO. 45775
BY
GARRETT VAN DIEST, INC.
FOR
QUASI MUNICIPAL PURPOSES
FROM
AN UNDERGROUND SOURCE

BIG E, INC., 750 W. PUEBLO ST., RENO, NV., 89509 | 94.04.04

59992