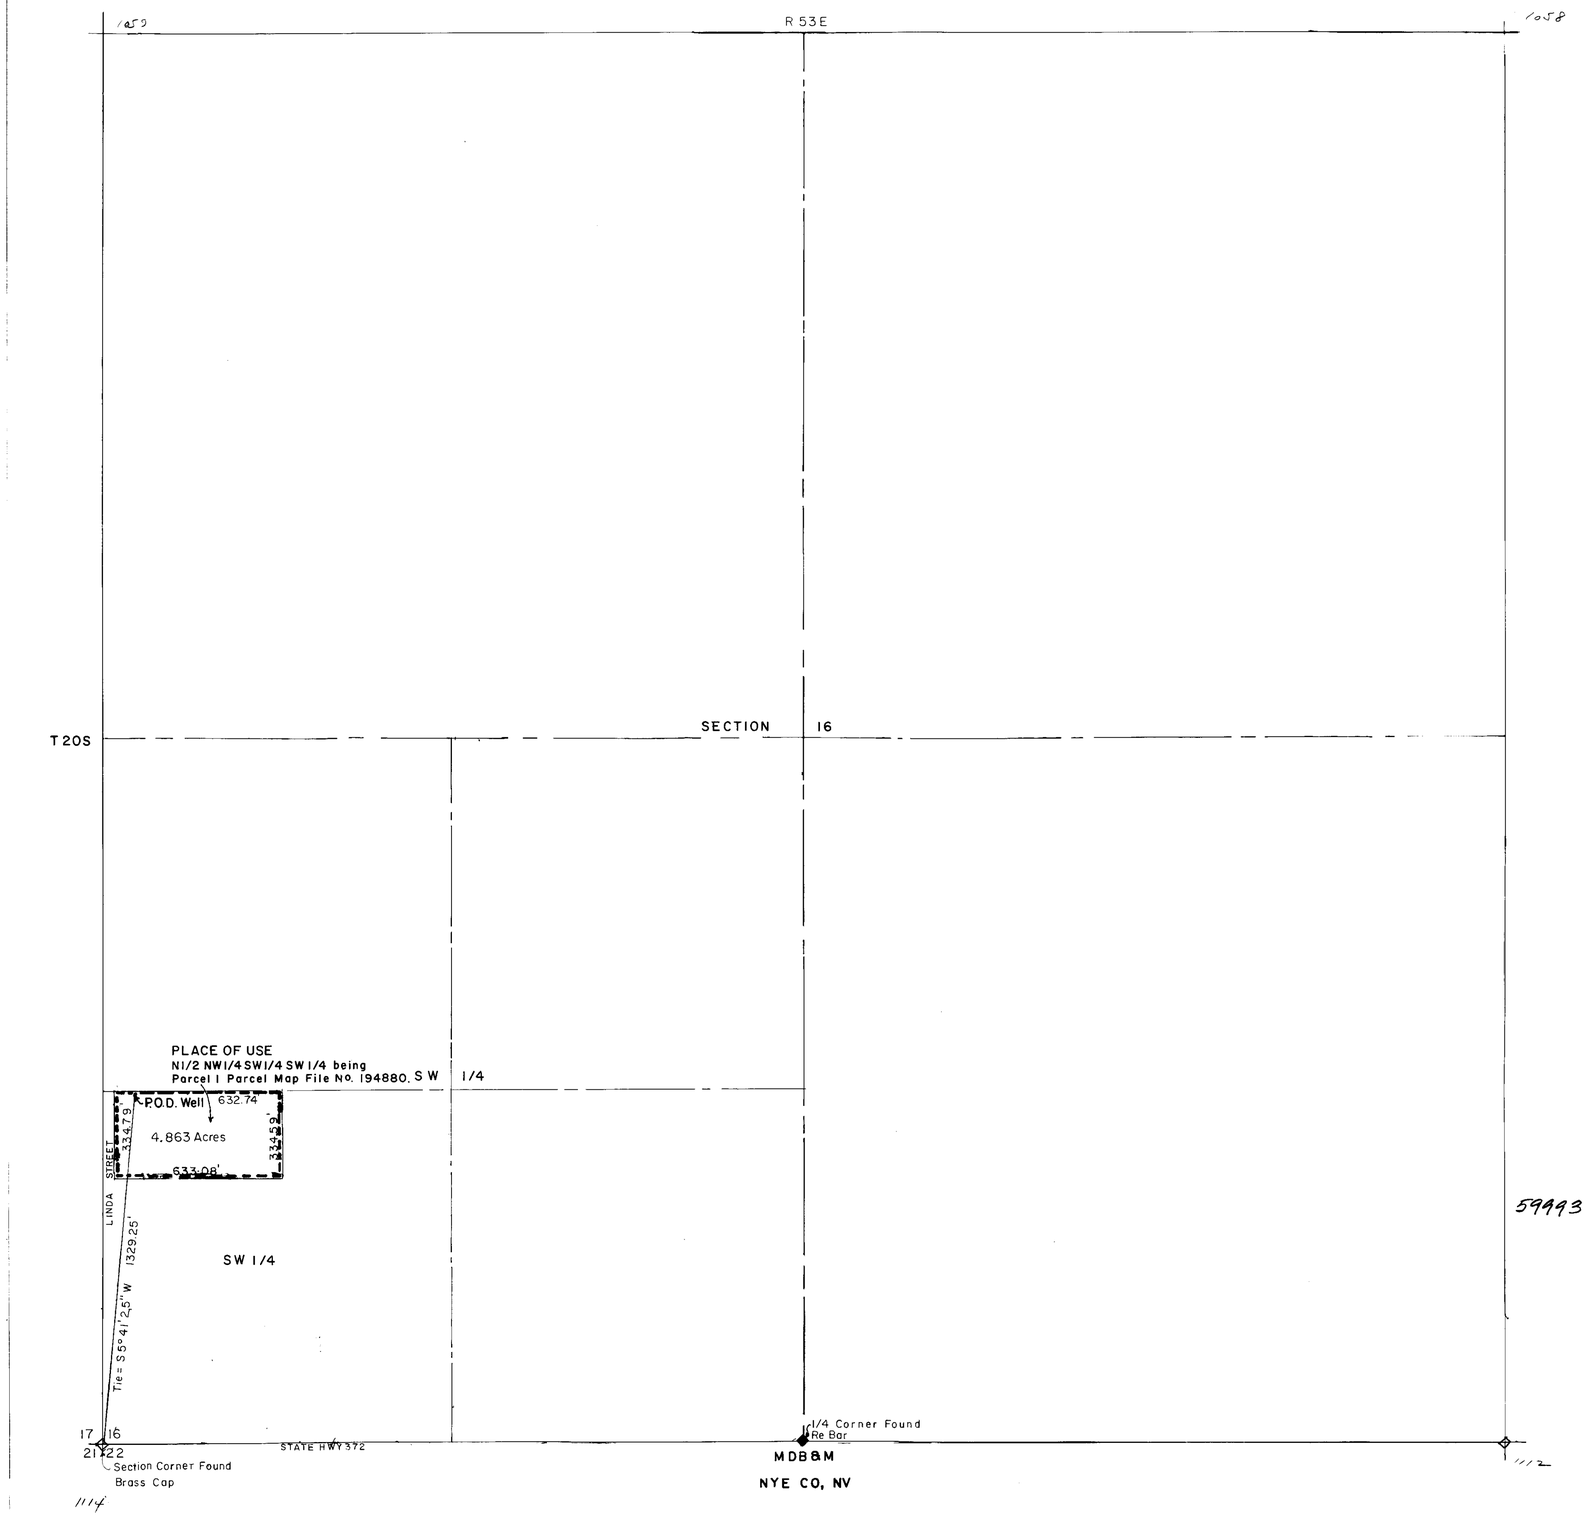

N

BASIS OF BEARING

N89° 50' 32" E being the South line of the SW1/4 of Section 16, T20S, R53E, MDB&M per Parcel Map File No. 194880 Nye County Records.

SURVEYORS STATEMENT

STATE OF NEVADA,)
) ss
COUNTY OF NYE)

I, CHARLES L. THOMSEN, being first duly sworn, depose and say this Map consisting of one sheet, has been drawn to the designated scale from field notes of a survey under my supervision and direction on March 28, 1994 **; that it truly and correctly represents the proposed location and extent of the works used to divert water from an underground source in NYE County by** Floyd Brown for commercial and domestic purposes. That the proposed point of diversion and place of use is shown thereon. The place of use is marked by heavy dashed lines.

Charles L. Thomsen
STATE WATER RIGHT SURVEYOR

REGISTERED PROFESSIONAL ENGINEER STATE OF NEVADA
CHARLES L. THOMSEN
CIVIL
No. 7361
Charles L. Thomsen
3-29-1994

ACKNOWLEDGEMENT

STATE OF NEVADA)
) SS
COUNTY OF Nye **)**

Sworn to and subscribed to this 11th **day of** April **1992**

NOTARY PUBLIC

NOTARY PUBLIC
STATE OF NEVADA
County of Nye
Barbara J. Thompson
My Appointment Expires June 1, 1995

Barbara J. Thompson

SCALE 1" = 300 feet

0 300 600 900 1200

59993 CFN REC. 18055 ISSUE 7-21-11

59993

FILED
APR 13 1994
STATE ENGINEER'S OFFICE

APR 13 1994
STATE ENGINEER'S OFFICE

MAP

TO ACCOMPANY APPLICATION TO APPROPRIATE WATER
FOR COMMERCIAL AND DOMESTIC PURPOSES
BY FLOYD BROWN

FROM UNDERGROUND SOURCES

Charles L. Thomsen Water Right Surveyor

74942 59993