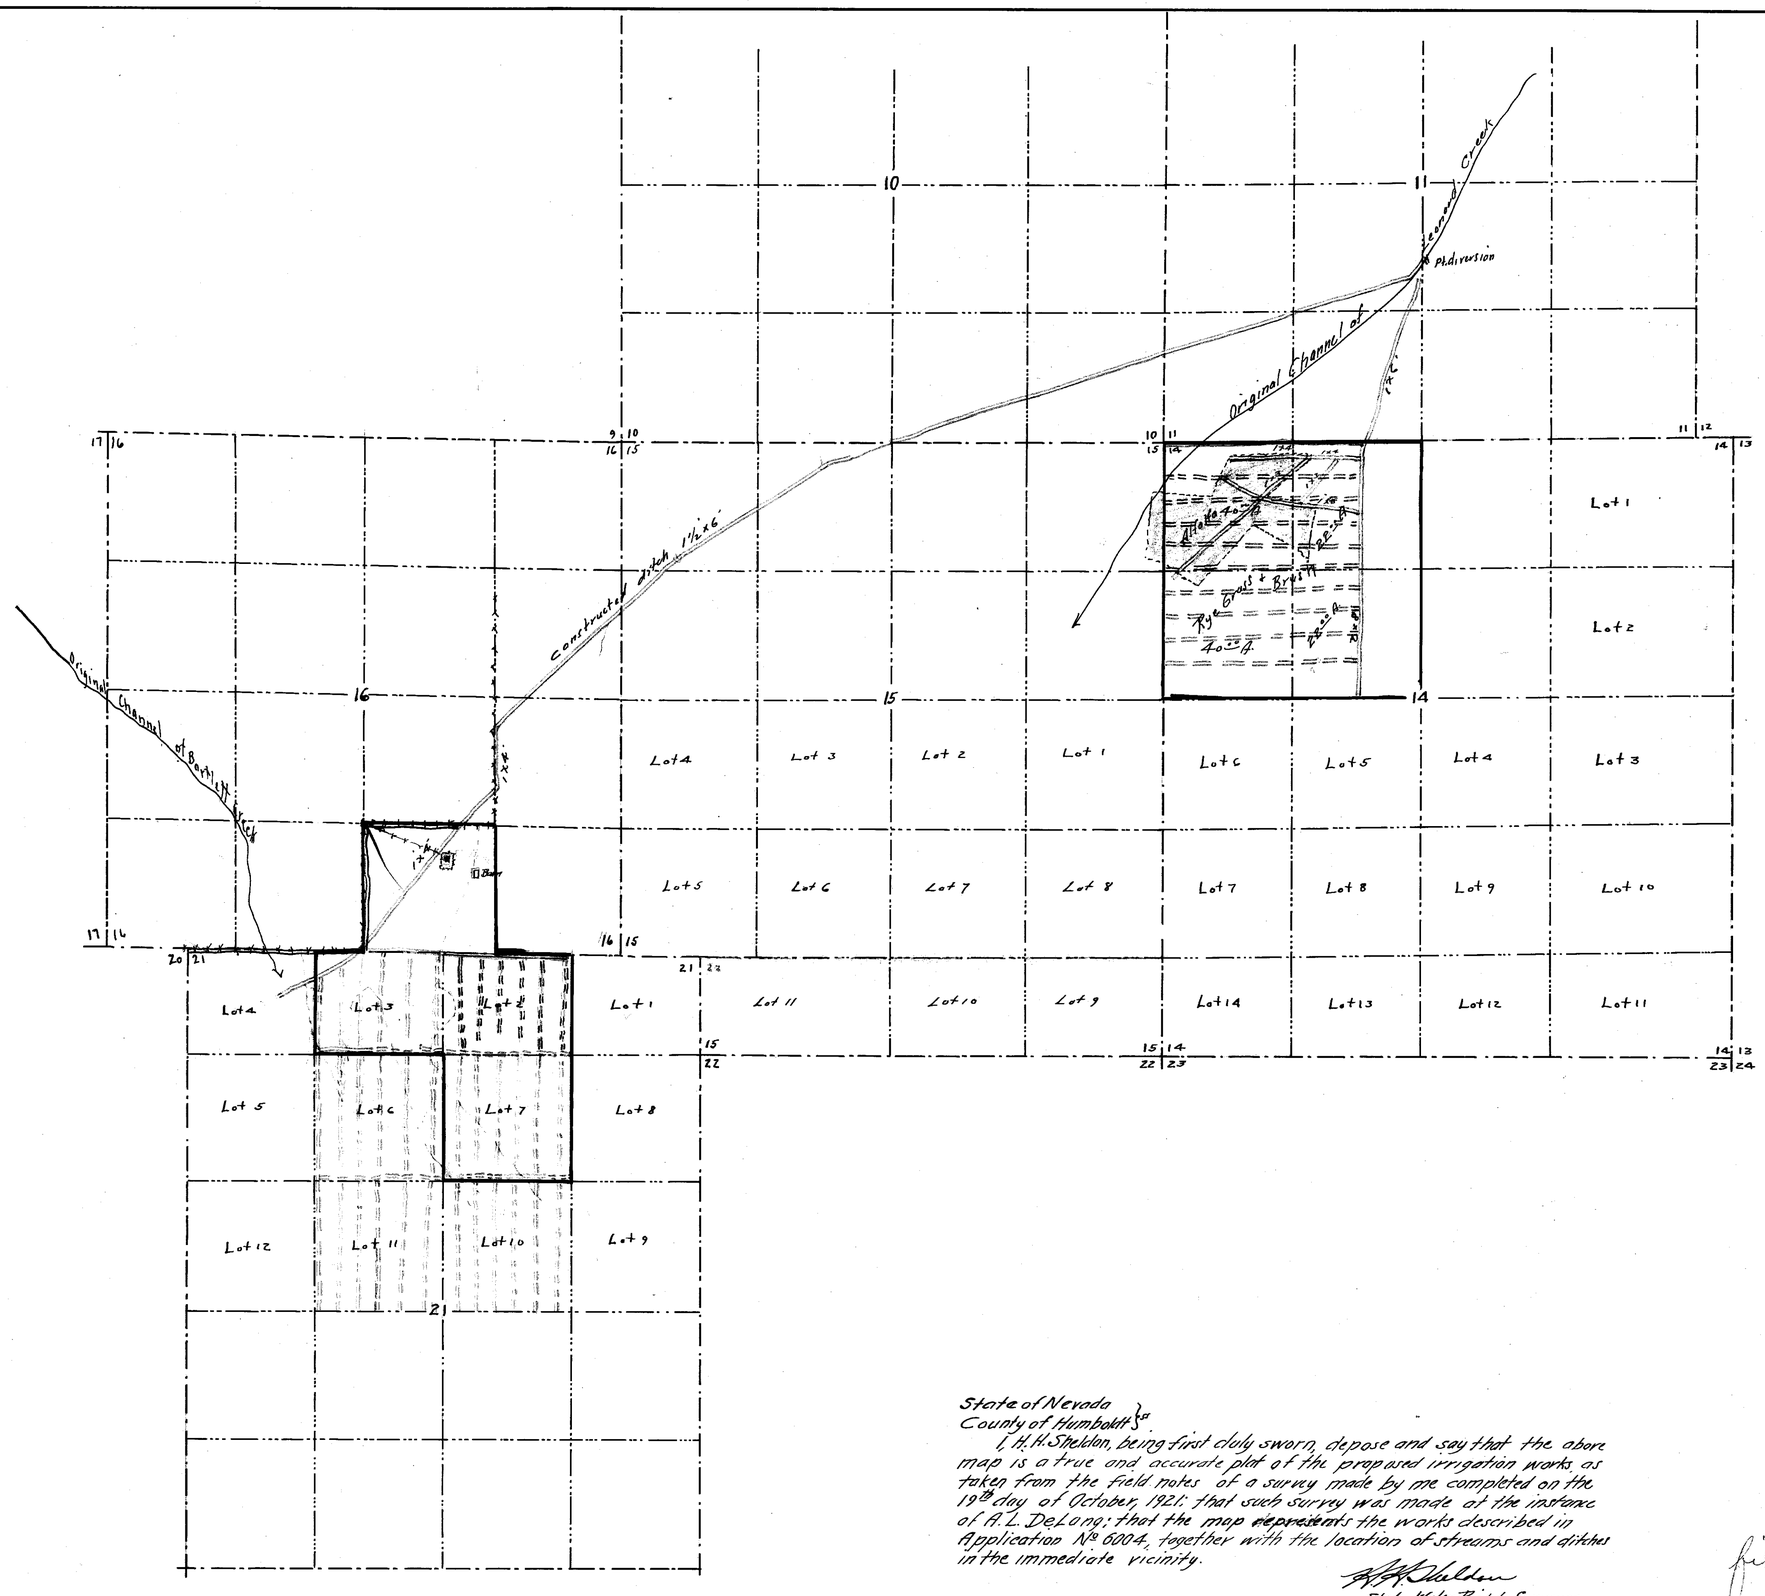

State of Nevada
County of Humboldt } ss.

I, H. H. Sheldon, being first duly sworn, depose and say that the above map is a true and accurate plat of the proposed irrigation works as taken from the field notes of a survey made by me completed on the 19th day of October, 1921; that such survey was made at the instance of A. L. DeLong; that the map ~~represents~~ the works described in Application No. 6004, together with the location of streams and ditches in the immediate vicinity.

H. H. Sheldon
State Water Right Surveyor.

Subscribed and sworn to before me this, the 2nd day of ~~December~~, 1921

C. D. Mackay.
Notary Public in and for Humboldt County, Nevada.

FILED
June 28, 1922
STATE ENGINEER'S OFFICE

~~5/1/22~~
file as of 6/28/22
ack.

MAP
OF
PROPOSED SYSTEM OF IRRIGATION
PERMIT No 6004
FROM
LEONARD CREEK
A. L. DE LONG
HUMBOLDT COUNTY, NEVADA
NOV. 1921. SCALE 1" = 800'

6004