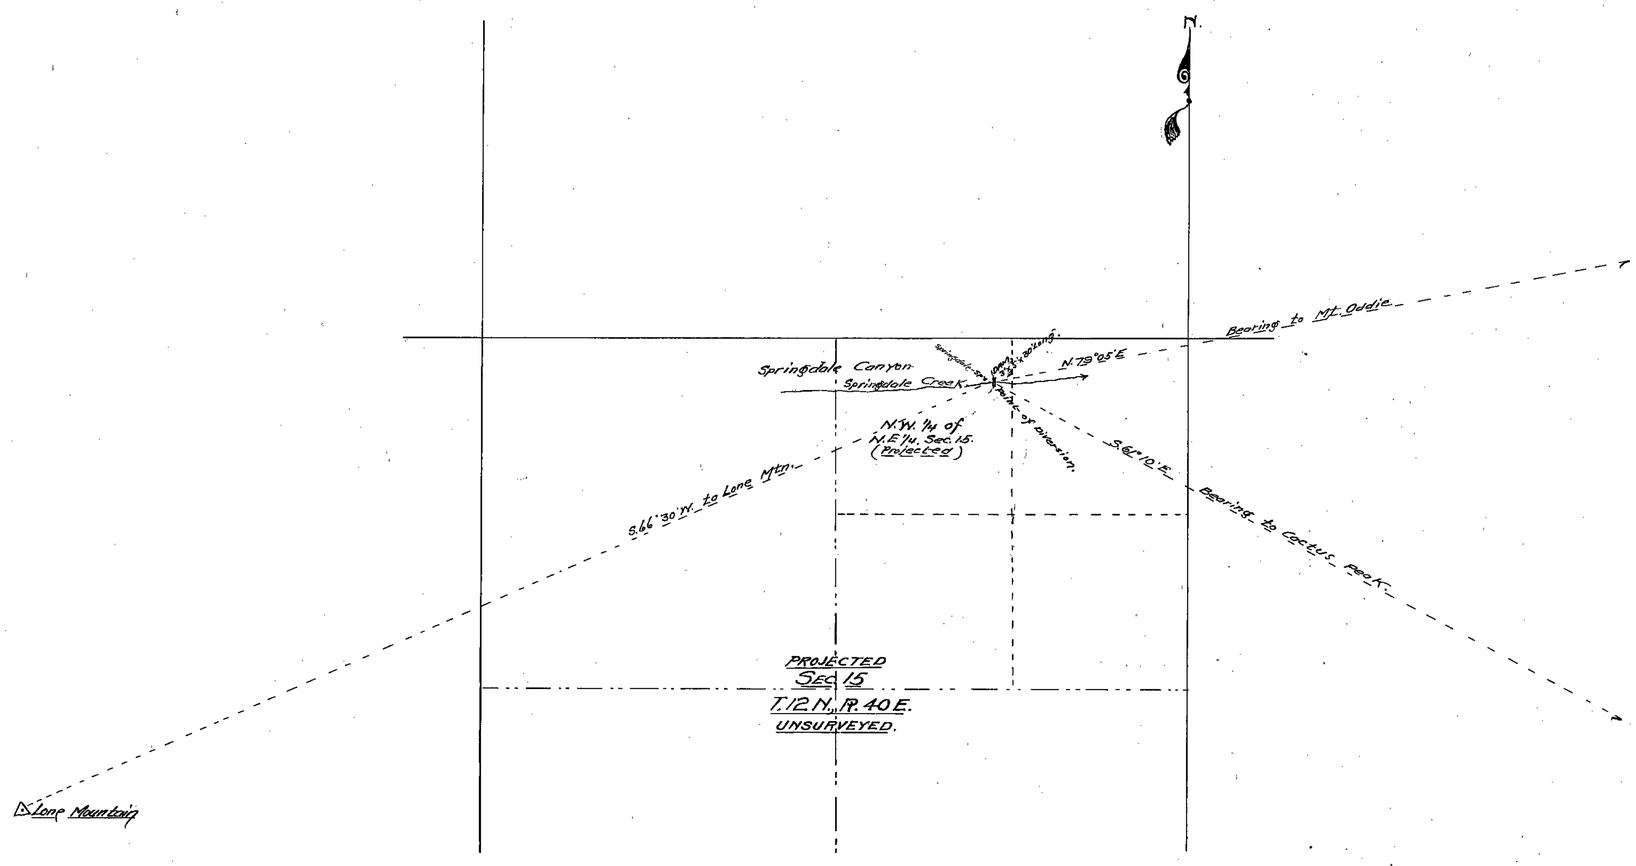

STATE OF NEVADA }
COUNTY OF NYE } S.S.

I Chas. H. Fenner, being first duly sworn, depose and say that the above map is a true and accurate plat of the proposed works under application No. _____, as taken from the field notes of a survey made by me, completed on the 24th day of February 1920.

That the map and survey of Springdale Springs were made at the instance of Mrs. O.C. Stewart and it truly represents the location of said Springdale Springs.

Chas. H. Fenner
SURVEYOR.

Subscribed and sworn to before me, this 24th day of February 1920.

Frank T. Dunn

Notary Public, in and for Nye County, Nevada.
My Commission expires January 10th 1921

MAP OF
SPRINGDALE SPRINGS
Showing Proposed Works
APPLICATION No. _____
BY
Mrs. O.C. Stewart Applicant.
SCALE: 600 FT. = 1 INCH.

FILED
MAR 2 1920
STATE ENGINEER'S OFFICE

3/2/20

6005