Section	Sub-division	Township	Range	Cultivated Acreage	Description of Culture	Date of First Culture
31	NE¼SE¼	40	52	9.05		
32	NW¼SW¼	"	"	40		

Township 40 North Range 52 East M.D.M.

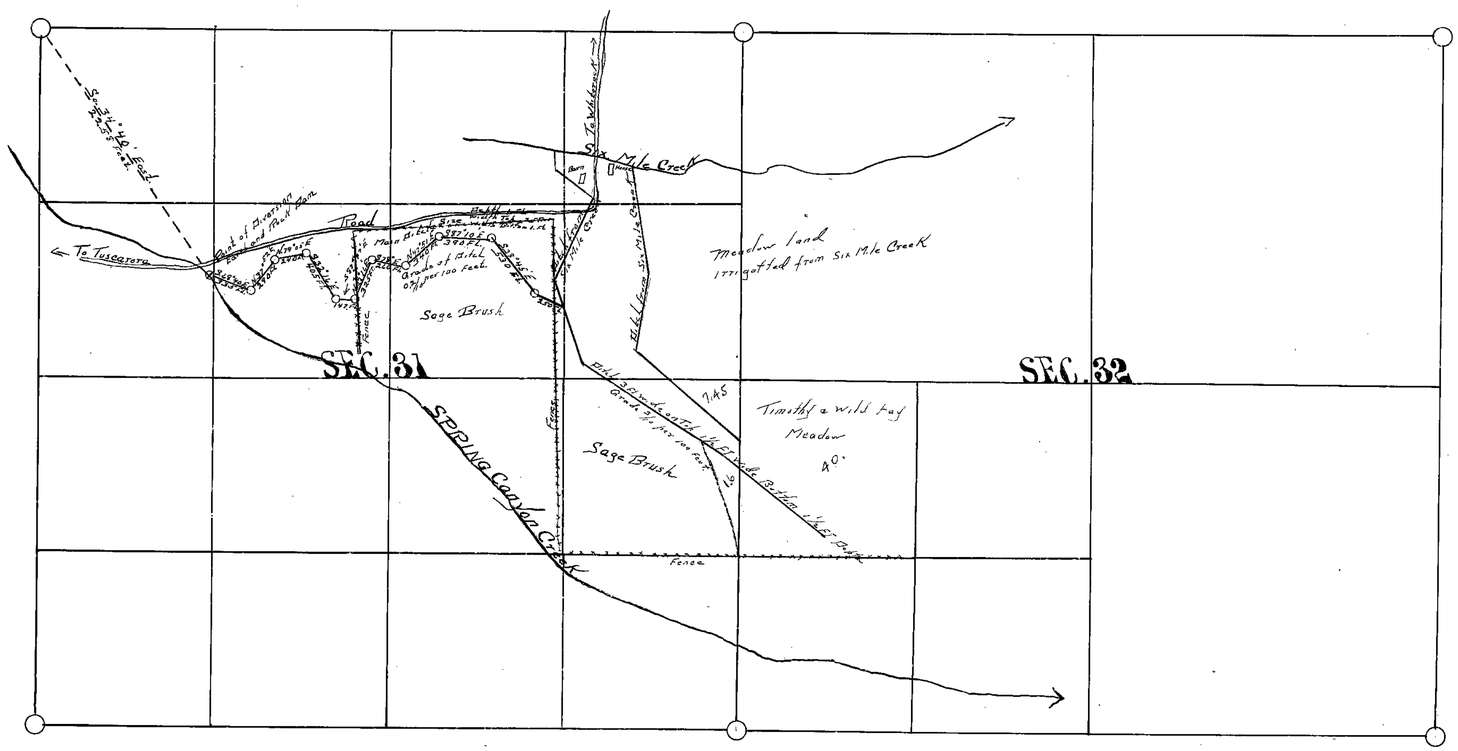

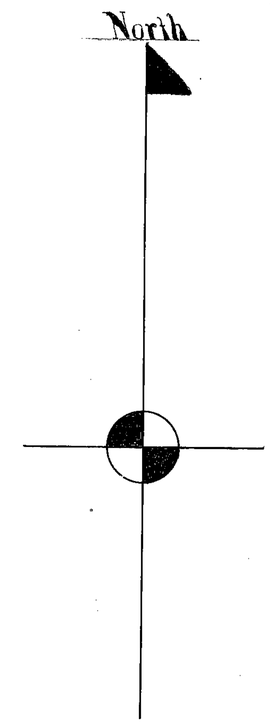

STATE OF NEVADA,
ss.
COUNTY OF ELKO.

I, John W. King, being first duly sworn, depose and say that the above map, is a true and accurate plat of the lands irrigated by John Taylor, as taken from the field notes of a survey made by me completed on the 20th day of August 1923.

That the map and survey were made at the instance of John Taylor, owner of said lands, and that it truly represents the irrigated lands, of said John Taylor.

John W. King
State Water Right Surveyor.

Subscribed and sworn to before me, this 30th day of August 1923.

H. L. Castle
Notary Public in and for ELKO County, Nevada.

8/31/23

FILED
Aug. 31, 1923
STATE ENGINEER'S OFFICE

CULTURAL MAP
SPRING CANYON CREEK, SERIAL NO. 6009.
JOHN TAYLOR.

T.40 N. R.52 E. M.D.M.
SCALE 600 ft. = 1 INCH
TUSCARORA, NEVADA.