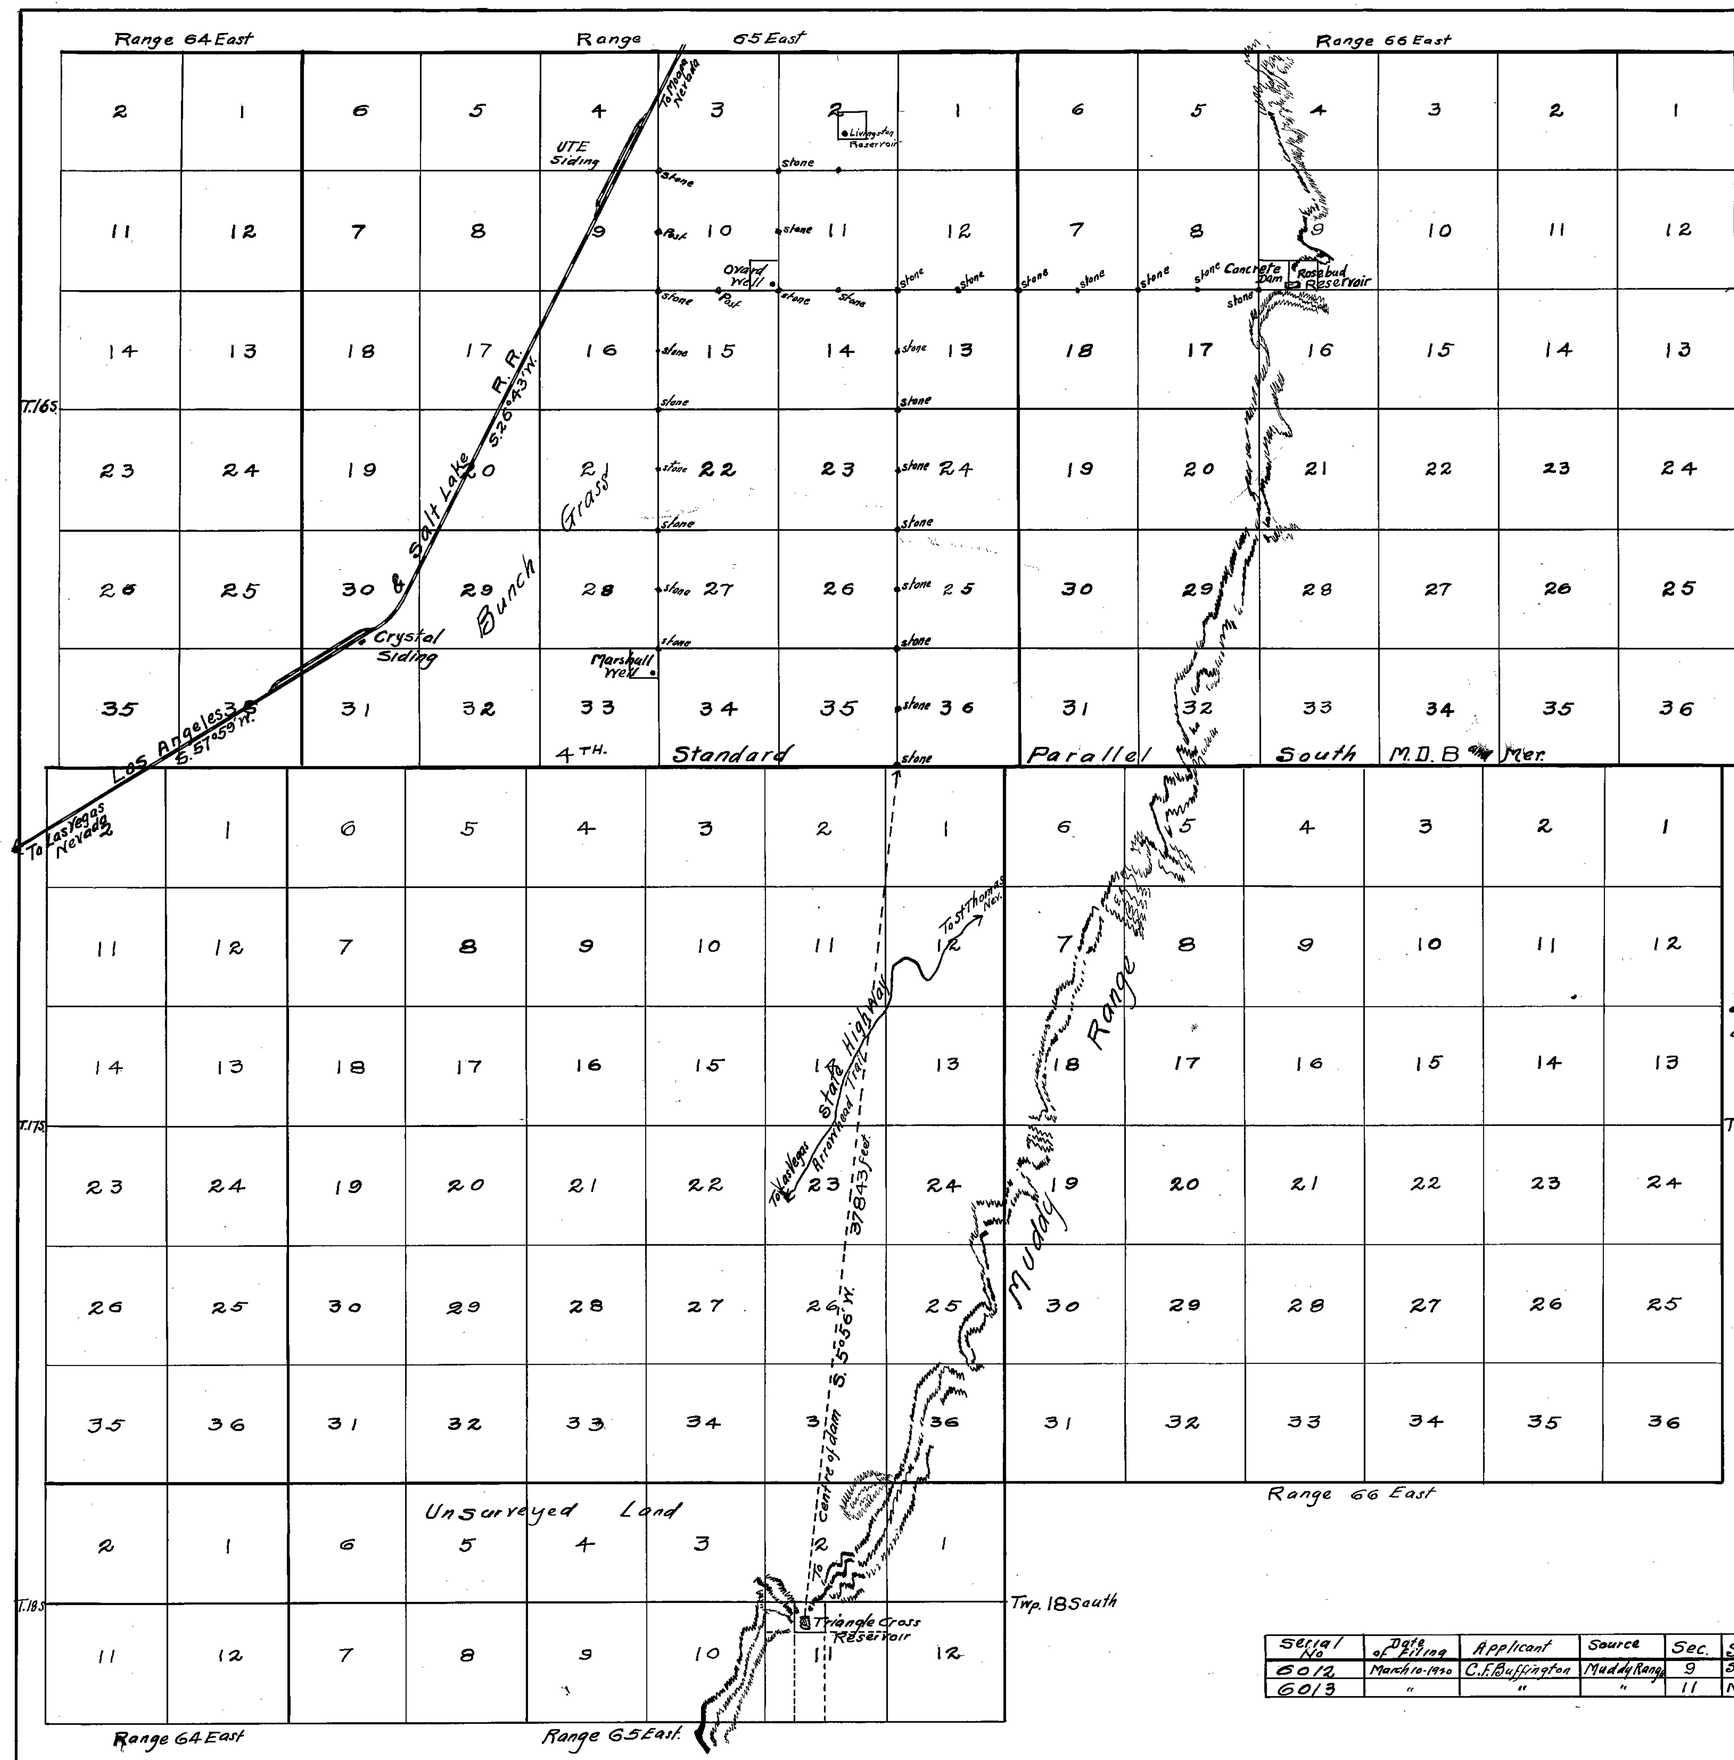

Plat of
Buffington Reservoirs
Clark County, Nevada.

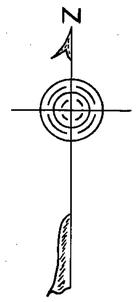

Scale $1\frac{1}{2}$" = 1 mile

State of Nevada S.S.
County of Clark

J.T. McWilliams, being first duly sworn deposes and says that this map is a true and accurate plat showing the location of the Rosebud and Triangle Cross concrete dams and reservoir sites above each dam shown hereon, as taken from the field notes of a survey made by me completed April 26th 1920.

That the map and survey were made at the instance of C.F. Buffington the applicant for the flood waters tributory to the Rosebud Dam and Triangle Cross dam and reservoirs created above said dams, and that it truly represents the location of said dams and reservoirs. That no springs or creeks, arise or flow into said reservoirs. That the Triangle cross dam is 24 feet in height x 42 feet long on top, with bottom thickness of 5 feet and slopeing to 18 inches at top, and substantially constructed of concrete, and holds water. That a similiar concrete dam is under construction at Rosebud dam site with height of 5 feet at date of this survey.

J.T. McWilliams,
Surveyor

Subscribed and sworn to before me this 13th day of May

Henry M. Lillis
Notary Public in and for
Clark County, Nevada.

My Commission expires Mar. 9th 1923

MAY 20, 1920

Serial No	Date of Filing	Applicant	Source	Sec.	Subdivision	Township	Range	Purpose including Domestic	Remarks
6012	March 10-1920	C.F. Buffington	Muddy Range	9	S½ of S.W.¼	16S.	R66	Stock watering	Storm and flood waters only
6013	"	"	"	11	N.E.¼ of N.W.¼	18S	R65	" "	" " " " "

6012-6013