STATE OF NEVADA } SS
COUNTY OF CLARK }

I, WALTER M. BROWN, being first duly sworn, depose and say that this map is a true and accurate plat of the HARVEY R. CASHMAN irrigation works, as taken from the field notes of a survey made by me completed on the 3rd day of April, 1921; that such survey was made at the instance of Harvey R. Cashman; that the map represents the works described in Application No. 6026, together with the location of streams and ditches in the immediate vicinity.

Walter M. Brown
U.S. MINERAL SURVEYOR

Subscribed and sworn to before me this the 21st day of April, 1921.

C. L. Aug. Mahn
Notary Public in and for
Clark County, Nevada.

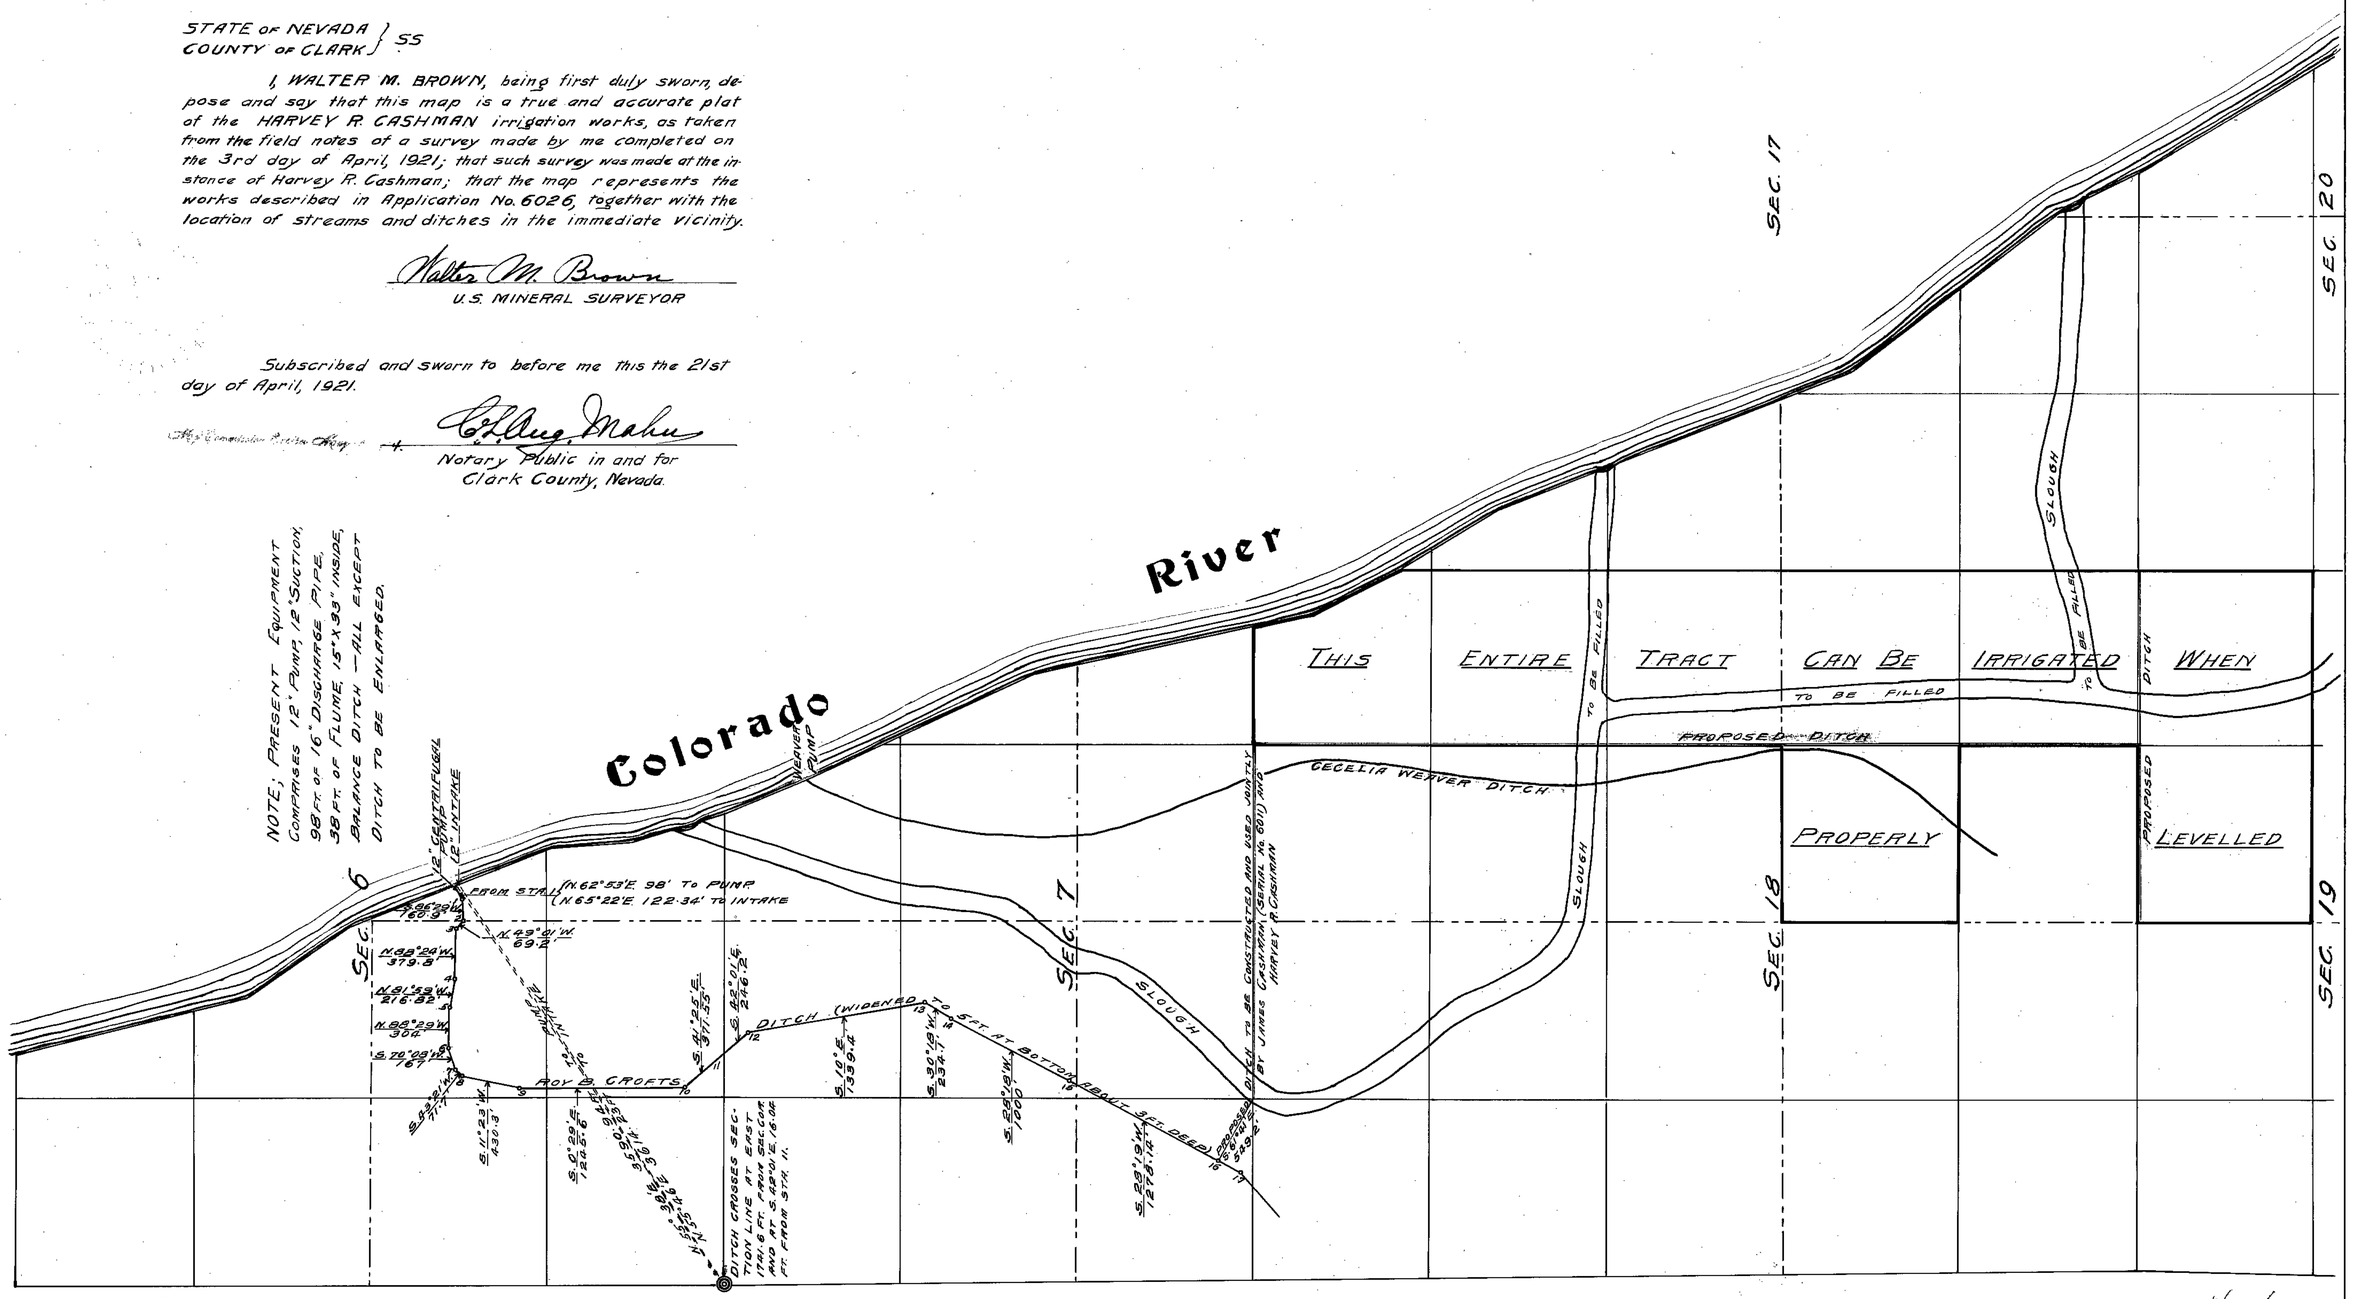

FILED
STATE ENGINEER'S OFFICE

Application No. 6026. 5/26/21 Acknowledged

Map of
HARVEY R. CASHMAN IRRIGATION WORKS
T. 29 S., R. 66 E., M.D.M.,
Clark County, Nevada.

Harvey R. Cashman,
Searchlight, Nevada

SCALE: 1 INCH = 600 FEET.

Checked