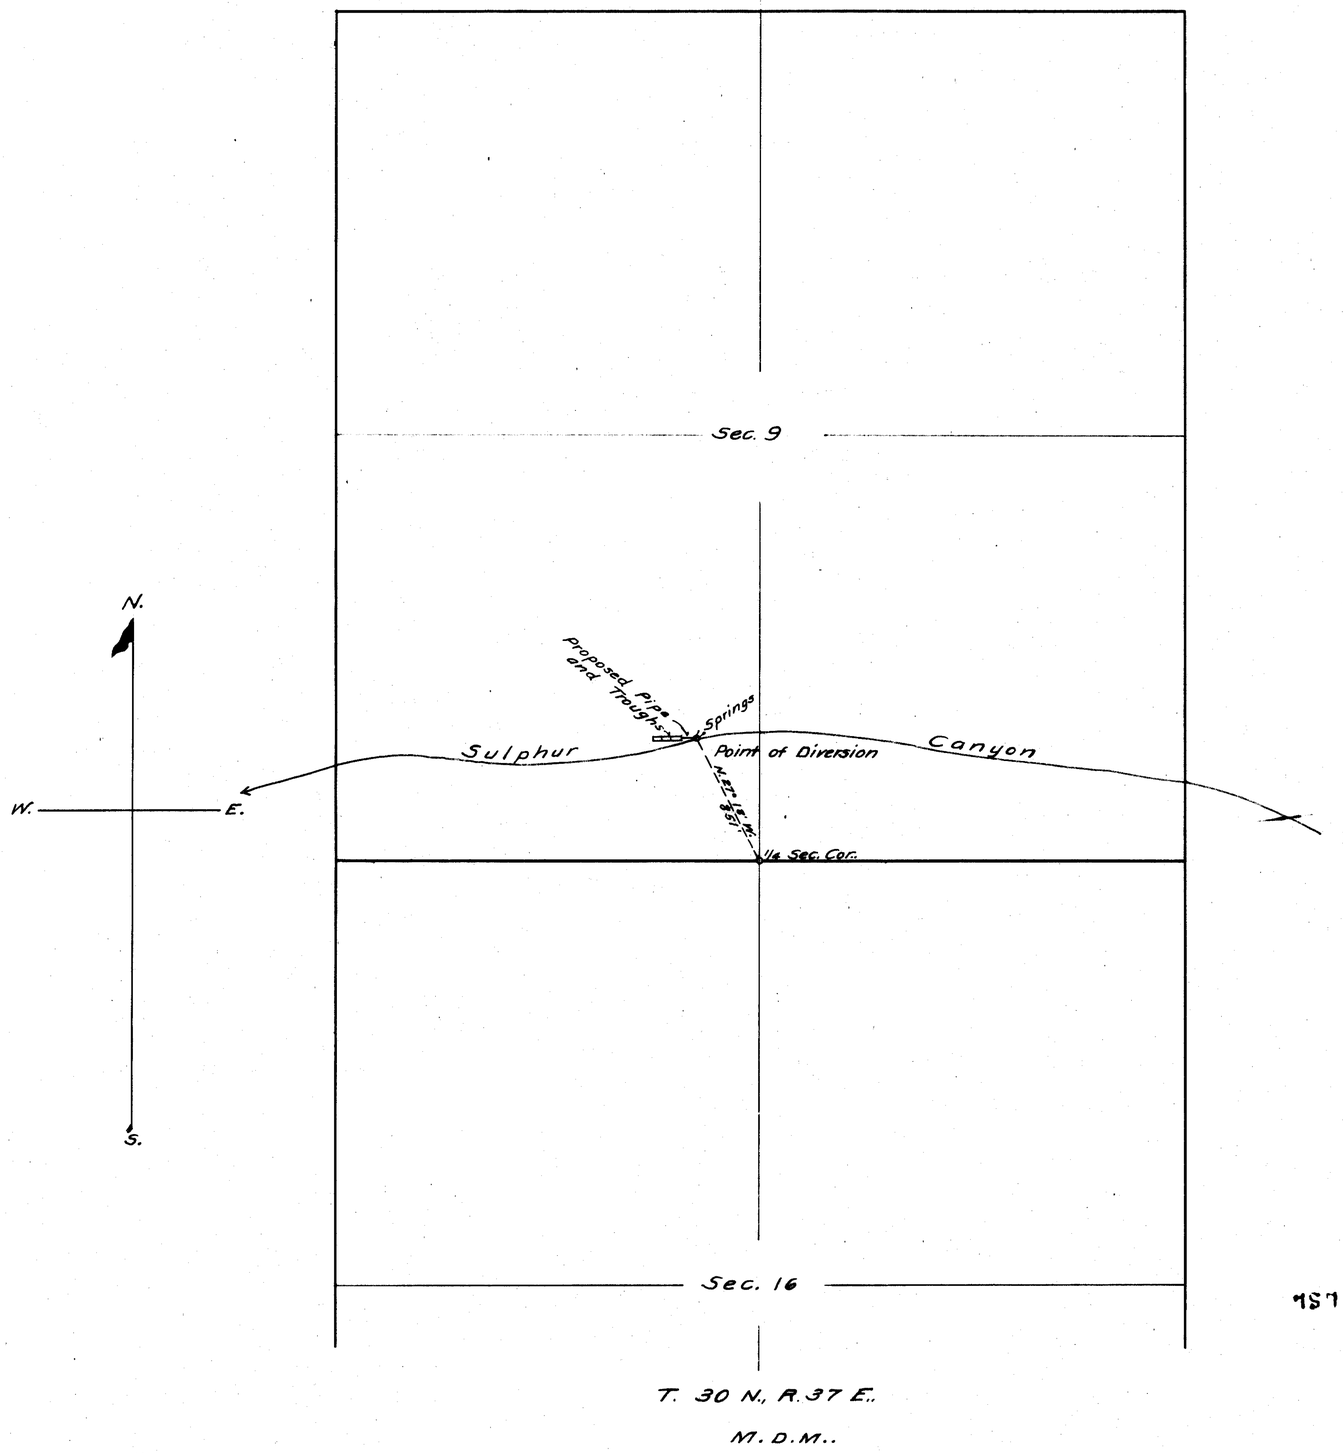

State of Nevada }
County of Pershing } ss

John A. Runner, being first duly sworn, deposes and says that this map is a true and accurate plat of the point of diversion in Application No. 6030. of the W.C. Pitt Company, a corporation, as taken from the field notes of a survey made by me, completed on the 24th day of March, 1920. That the survey and map were made at the instance of the said W.C. Pitt Company, and that it truly represents the location thereof, and of streams in the immediate vicinity, with sketch of the proposed improvements.

John A. Runner, Surveyor

Subscribed and sworn to before me, this 31st day of August, 1921.

Booth B. Goodman

Notary Public in and for Pershing County, Nevada.

PLAT

of

APPLICATION No. 6030

of the

W.C. PITT COMPANY.

OF

LOVELOCK

PERSHING COUNTY,

NEVADA.

On

Sec. 9, T 30 N., R 37 E.,

M. D. M..

Scale, 500' = 1"

757 June 25, 1923 - 0.015 cfs

76206 CERTIFICATE NO. 19584 ISSUED 9-22-2014 (S)

76205 CERTIFICATE NO. 19583 ISSUED 9-22-2014

FILED
Sept. 3, 1921
STATE ENGINEER'S OFFICE

(S)

V11113 86571 76206 76205 6030