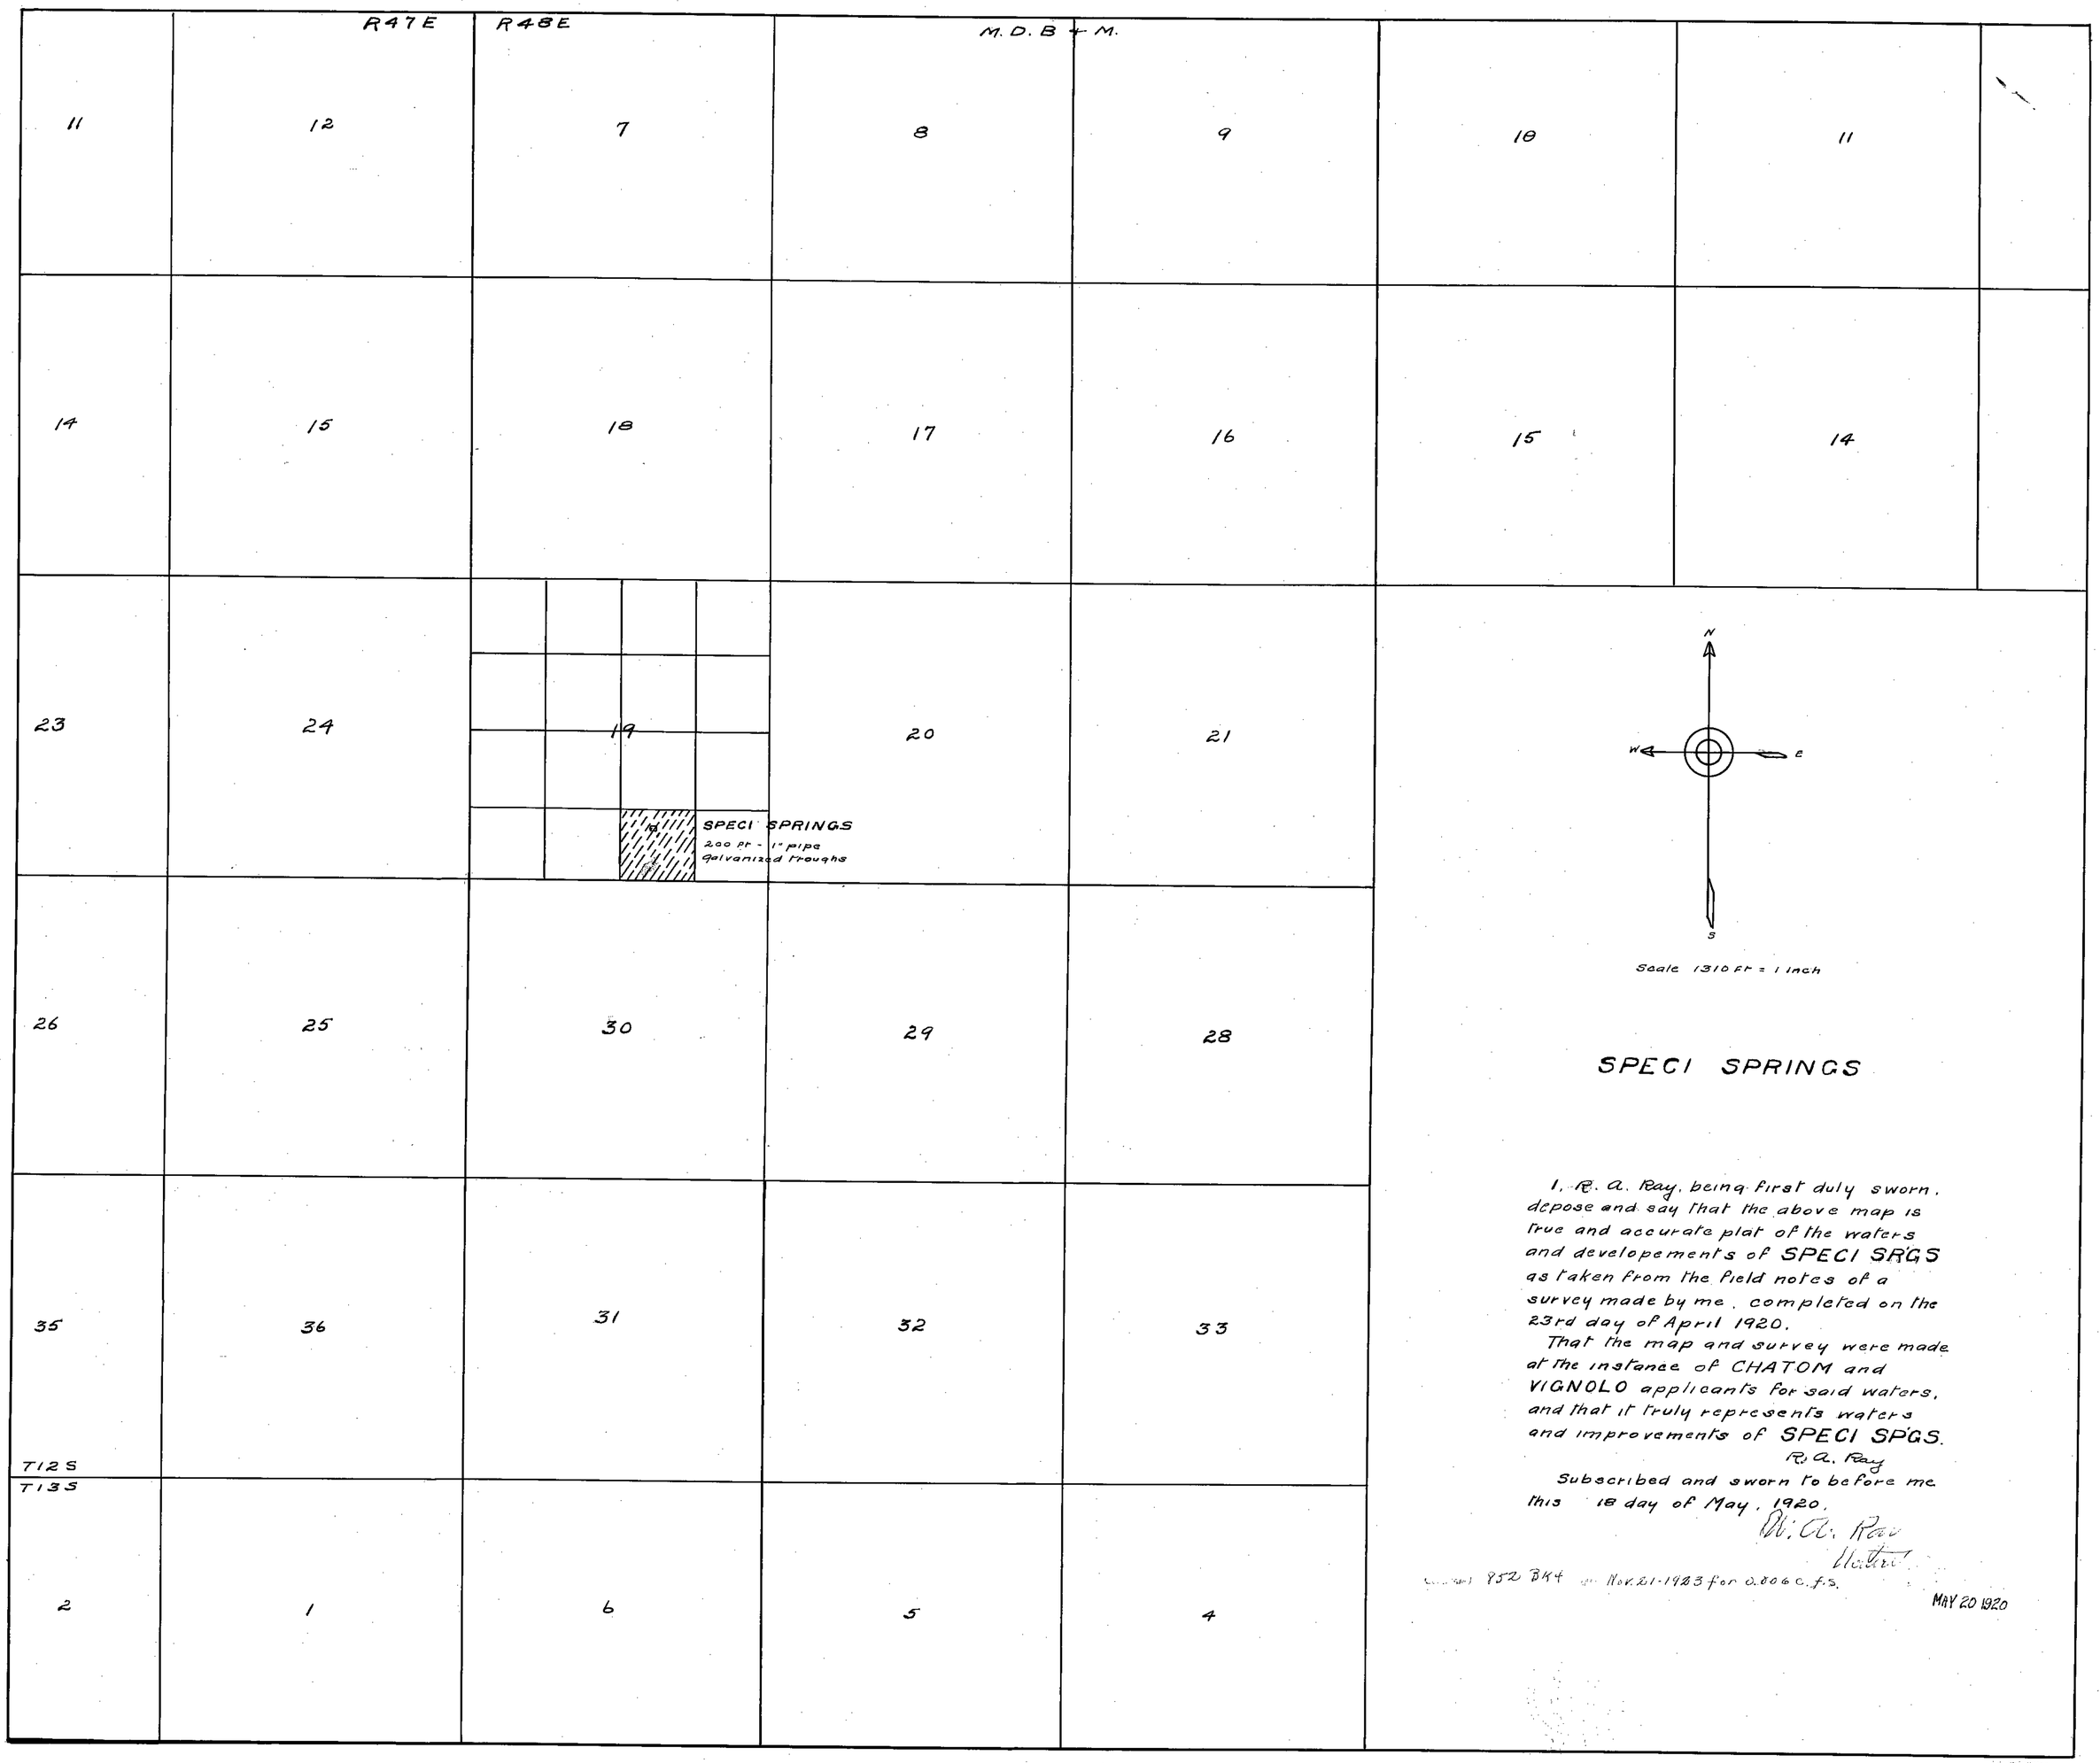
R47E
R48E
M.D.B + M.
11
12
7
8
9
10
11
14
15
18
17
16
15
14
23
24
19
20
21
SPECI SPRINGS
200 ft - 1" pipe
galvanized troughs
26
25
30
29
28
35
36
31
32
33
T12S
T13S
2
1
6
5
4
N
W
E
S
Scale 1310 ft = 1 inch
SPECI SPRINGS
I, R. A. Ray, being first duly sworn, depose and say that the above map is true and accurate plat of the waters and developements of SPECI SPGS as taken from the field notes of a survey made by me, completed on the 23rd day of April 1920.
That the map and survey were made at the instance of CHATOM and VIGNOLO applicants for said waters, and that it truly represents waters and improvements of SPECI SPGS.
R. A. Ray
Subscribed and sworn to before me this 18 day of May, 1920.
R. A. Ray
Notary
852 BK4 Nov. 21-1923 for 0.806 c.f.s.
MAY 20 1920