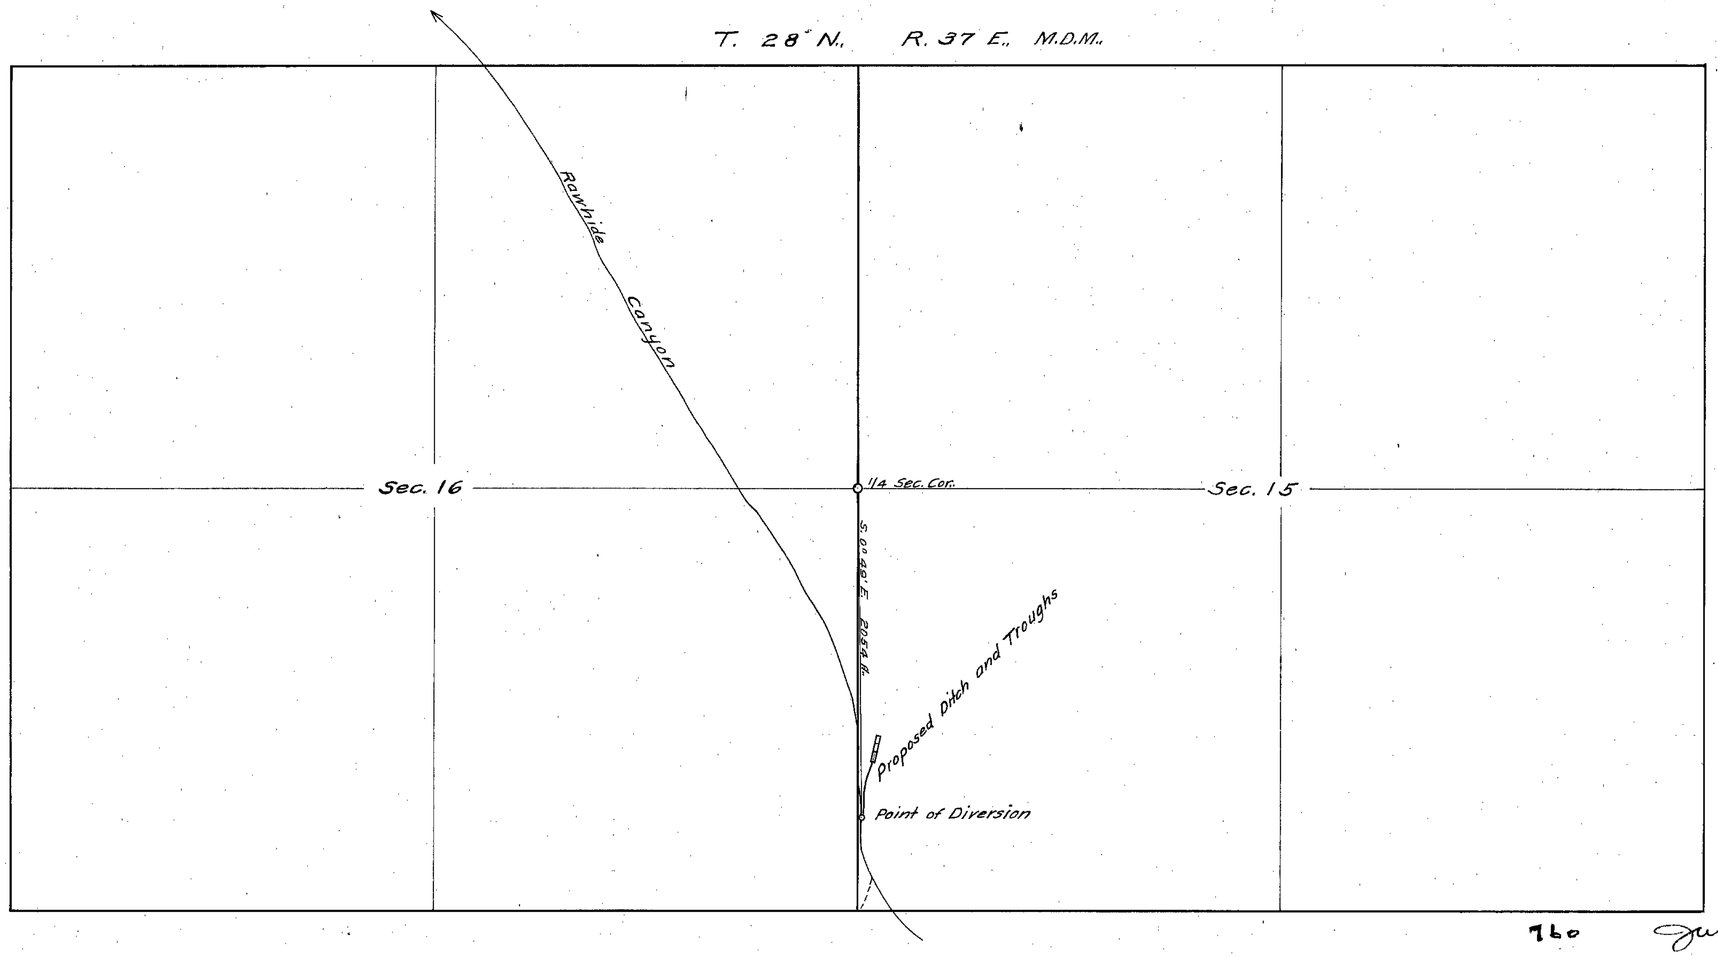

760 June 25, 1923 - 0.015

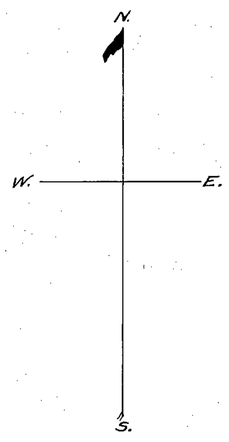

PLAT
of
APPLICATION No. 6036
of the
W. C. PITT COMPANY.
OF
LOVELOCK
PERSHING COUNTY,
NEVADA.
On
Sec. 15, T. 28 N., R. 37 E.,
M. D. M.,
Scale, 500' = 1"

State of Nevada }
County of Pershing } ss

John A. Runner, being first duly sworn, deposes and says that this map is a true and accurate plat of the point of diversion in Application No. 6036 of the W. C. Pitt Company, a corporation, as taken from the field notes of a survey made by me, completed on the 22nd day of March, 1920. That the survey and map were made at the instance of the said W. C. Pitt Company, and that it truly represents the location thereof, and of streams in the immediate vicinity, with sketch of the proposed improvements.

John A. Runner, Surveyor.

Subscribed and sworn to before me, this 31st day of August, 1921.

Beth B. Goodman,
Notary Public in and for
Pershing County, Nevada.

(S)

FILED
Sept. 3, 1921
STATE ENGINEER'S OFFICE

6036