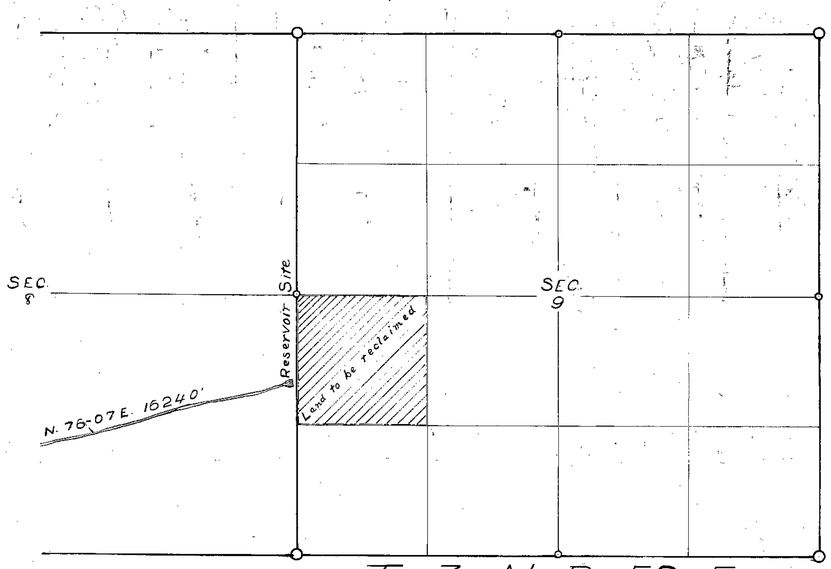

T 3 N R 58 E

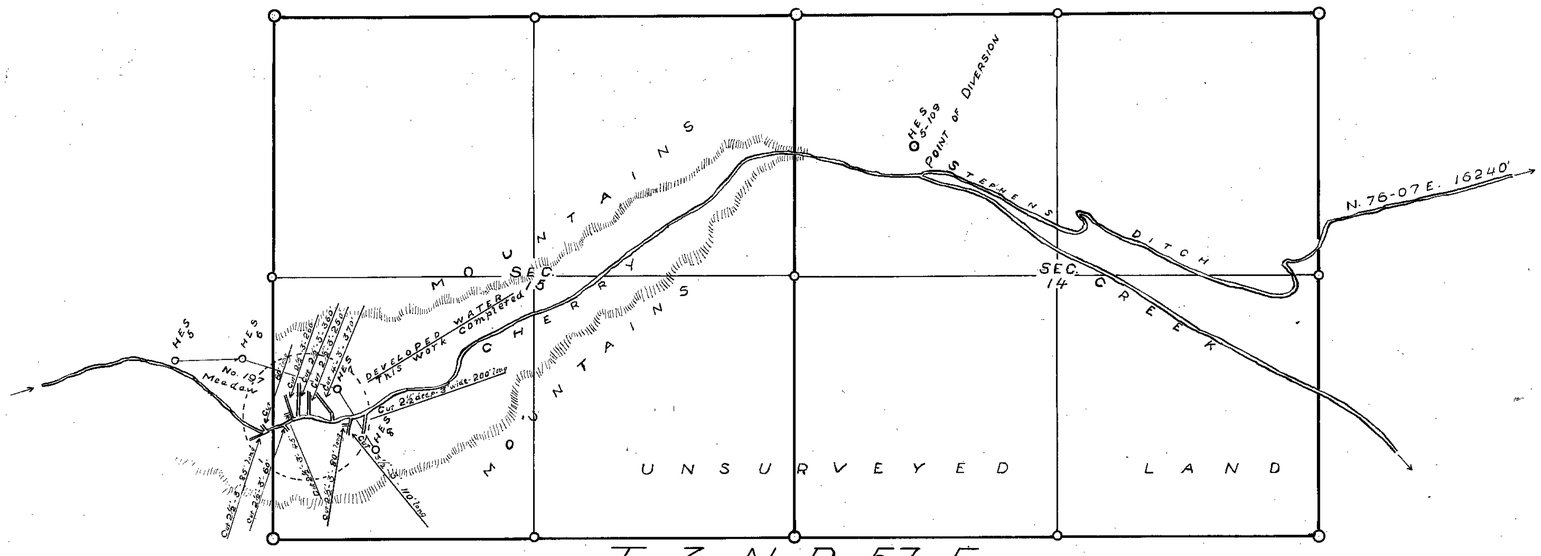

T 3 N R 57 E

STATE OF NEVADA, }
County of Nye, } ss.

Geo. T. Saxton, being first duly sworn, deposes and says that the map shown hereon is a true and accurate plat of the present and proposed irrigation works, as taken from the field notes of a survey made by me and completed on the 25th day of Feb., 1920; that the survey was made at the instance of C. E. STEPHENS; that the map represents the works or a portion thereof, described in Application No.

Geo. T. Saxton
Surveyor.

Subscribed and sworn to before me this, the 9th day of July, 1920.

Hugh W. Brown
Notary Public in and for Nye, Nevada.

My commission expires on May 4, 1923.

FILED
July 24, 1923
STATE ENGINEER'S OFFICE

Certificate No. 1137, 1315 Sept. 24, 1925 for 0.0759 c.f.s.

THE PRESENT AND A PART
OF THE PROPOSED
IRRIGATION SYSTEM
UNDER APPLICATION No 6047

Sharp Land and Cattle Company, Applicant.
Sharp, Nye County, Nevada.
Scale: 800 ft = 1 inch.

6047