Township No. 12 S Range No. 46 E MT. DIABLO Meridian

SECTION	SUB-DIVISION	TOWNSHIP	RANGE		DESCRIPTION OF CULTIVATION
4	SW¼SE¼	12 S	46 E		Sagebrush

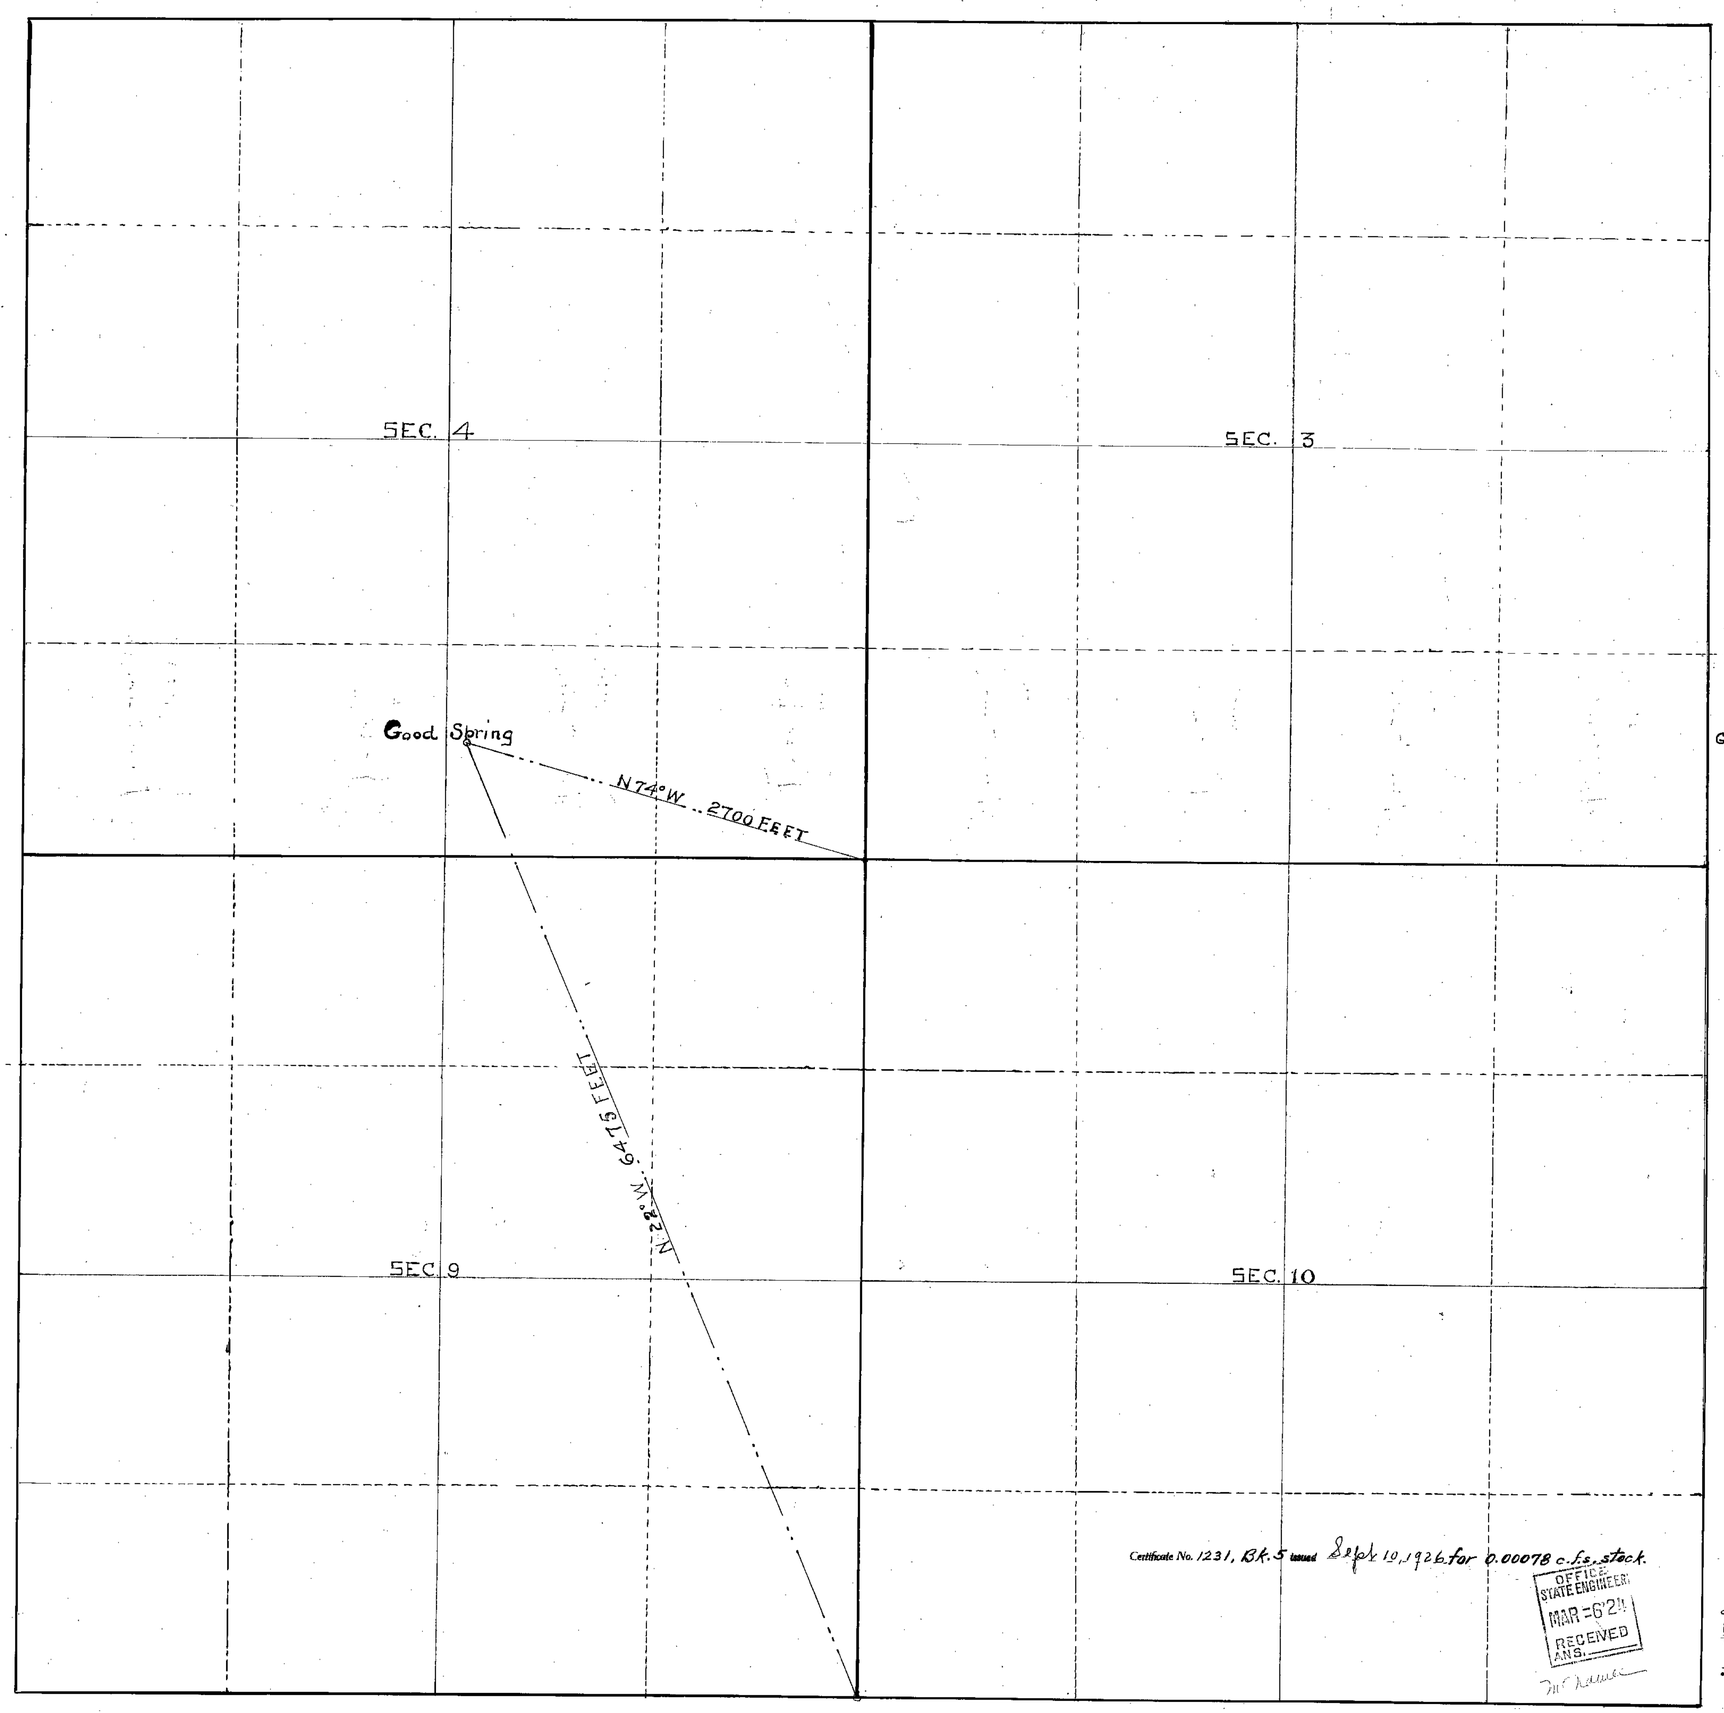

SCALE 1 INCH = 500 FEET.

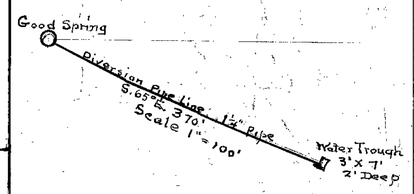

Certificate No. 1231, Bk. 5 issued Sept 10, 1926 for 0.00078 c.f.s. stock.

OFFICE STATE ENGINEER
MAR 6 '24
RECEIVED
A.N.S.

FILED
MAR - 6 1924
STATE ENGINEER'S OFFICE

Application No. 6050

J. J. Vignola
Goodspring

State of Nevada }
County of Nye } S.S.

I, Chas. A. Reno, being first duly sworn, depose and say that the above map is a true and accurate plot of the location of Goodspring, as taken from the field notes of a survey made by me, completed on the 21st day of April, 1922.

That the map and survey were made at the instance J. J. Vignola.

Chas. A. Reno,
SURVEYOR.

Subscribed and sworn to before me this 26th day of April 1922.

C. W. Thomas
NOTARY PUBLIC IN AND FOR NYE CO., NEVADA.

4/27/22 6050