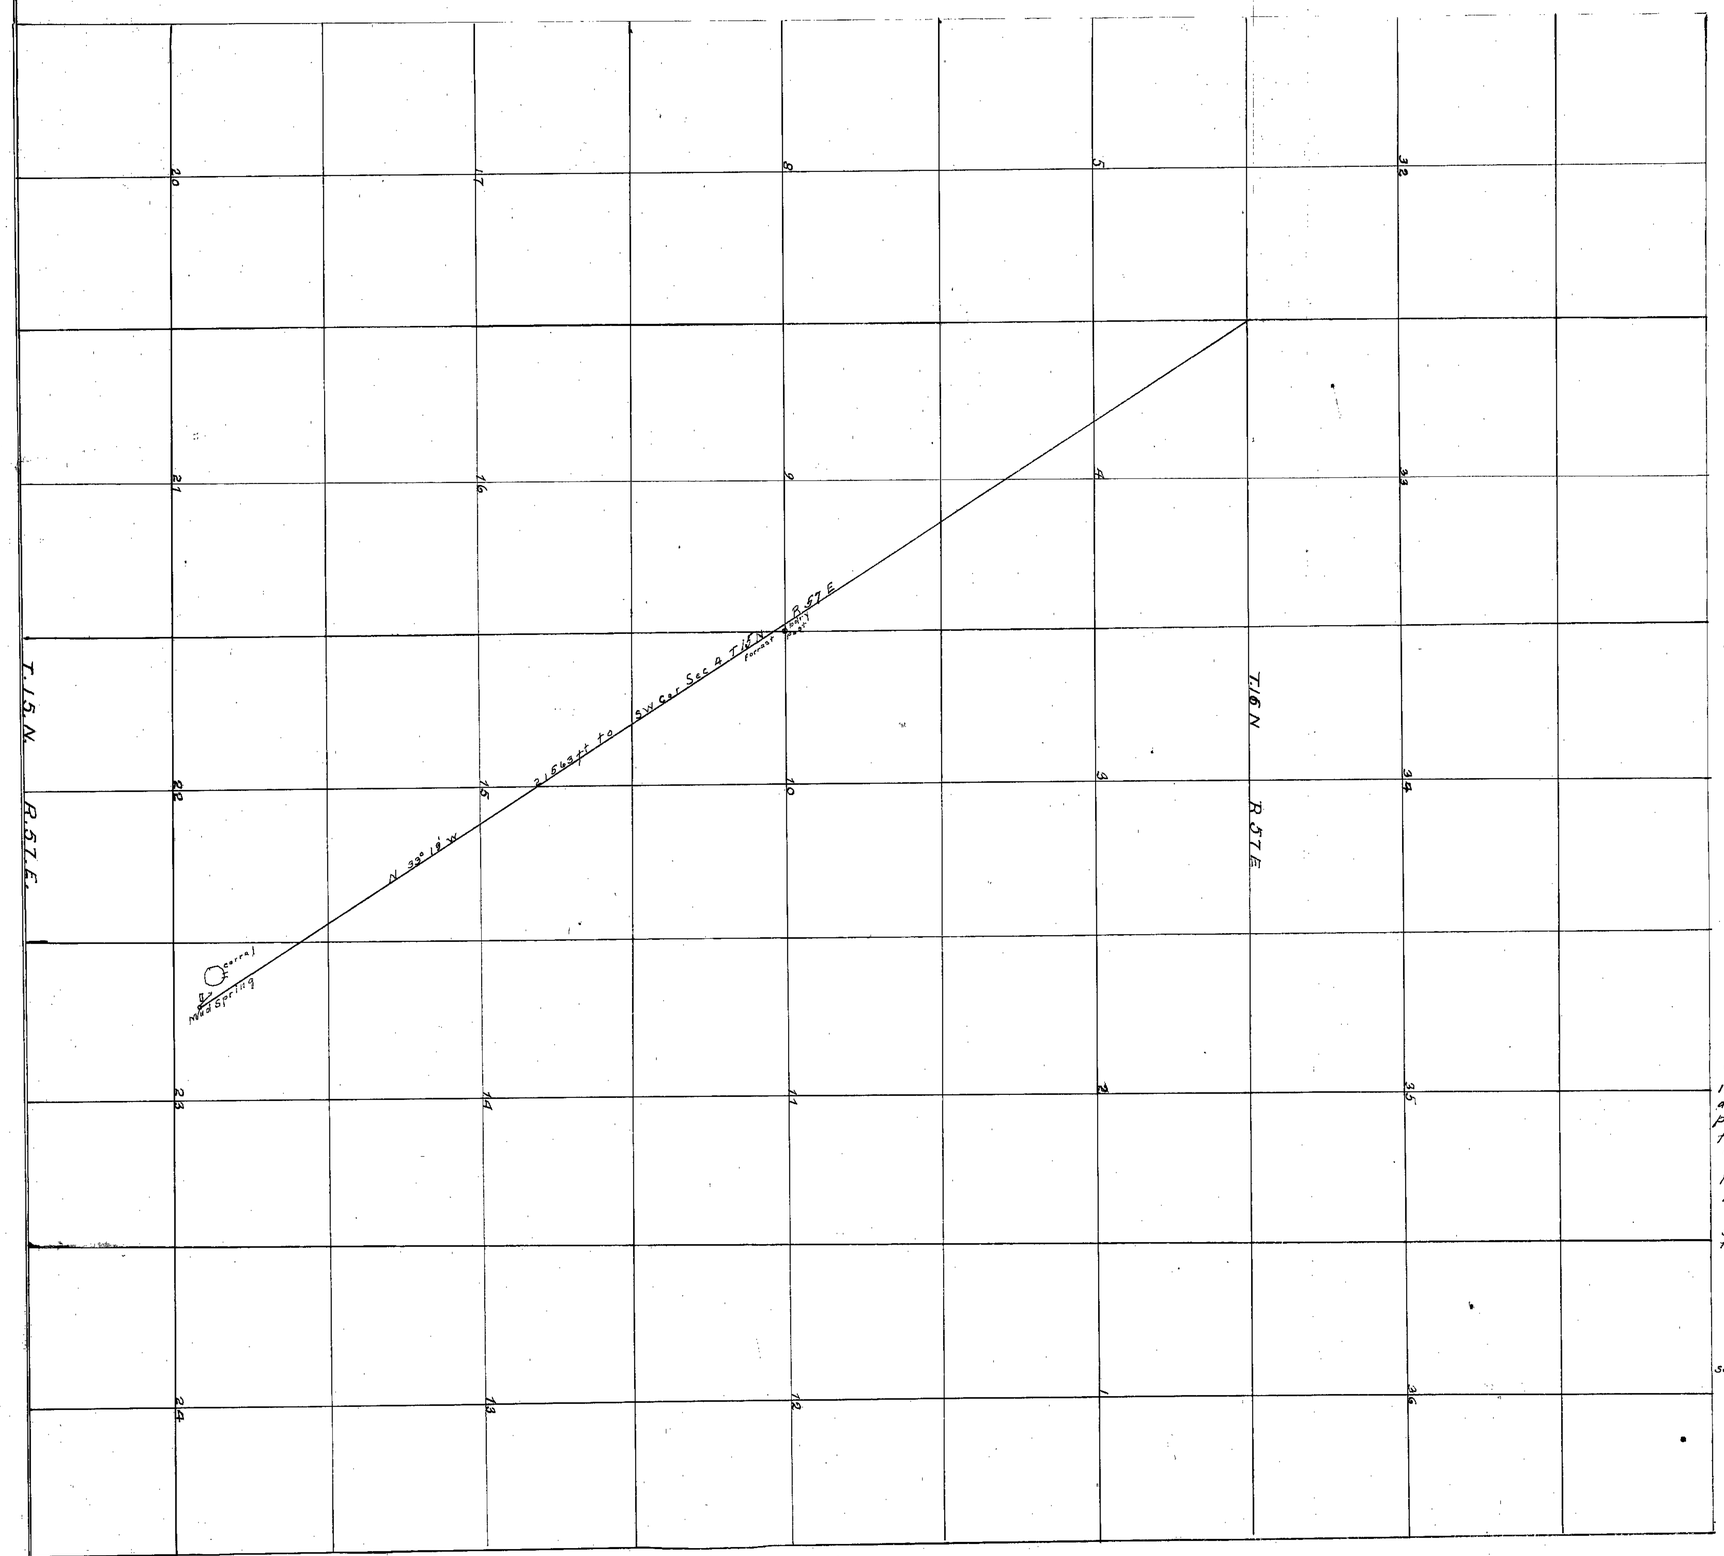

Section	Subdivision	Township	Range			
Apr 23	Unsurveyed N.W. 1/4	15N	57E			

MAP OF SURVEY OF MUD SPRING, FOR JOSEPH A. ROSEYEAR. WHITE PINE COUNTY, NEVADA.

STATE OF NEVADA }
COUNTY OF WHITE PINE } SS

I, Clarence Johnson, being first duly sworn, depose and say that the the above map is a true and accurate plat of Mud Spring, surveyed for J.A. Roseyear as taken from the field notes of a survey made by me completed on the 7th day of April, 1920.

That the map and survey was made at the instance o J.A. Roseyear and it truly represents the location of said Spring

Subscribed and sworn to before me, this 17 day of Apr 1920

W. R. Reynolds
Notary Public in and for Eureka County, Nevada.

Clarence Johnson
surveyor

Scale 1320 ft = 1 inch

Certificate No. 625 BK.4 Issued 3-31-22.
for 0.0015 c.f.s.

6062