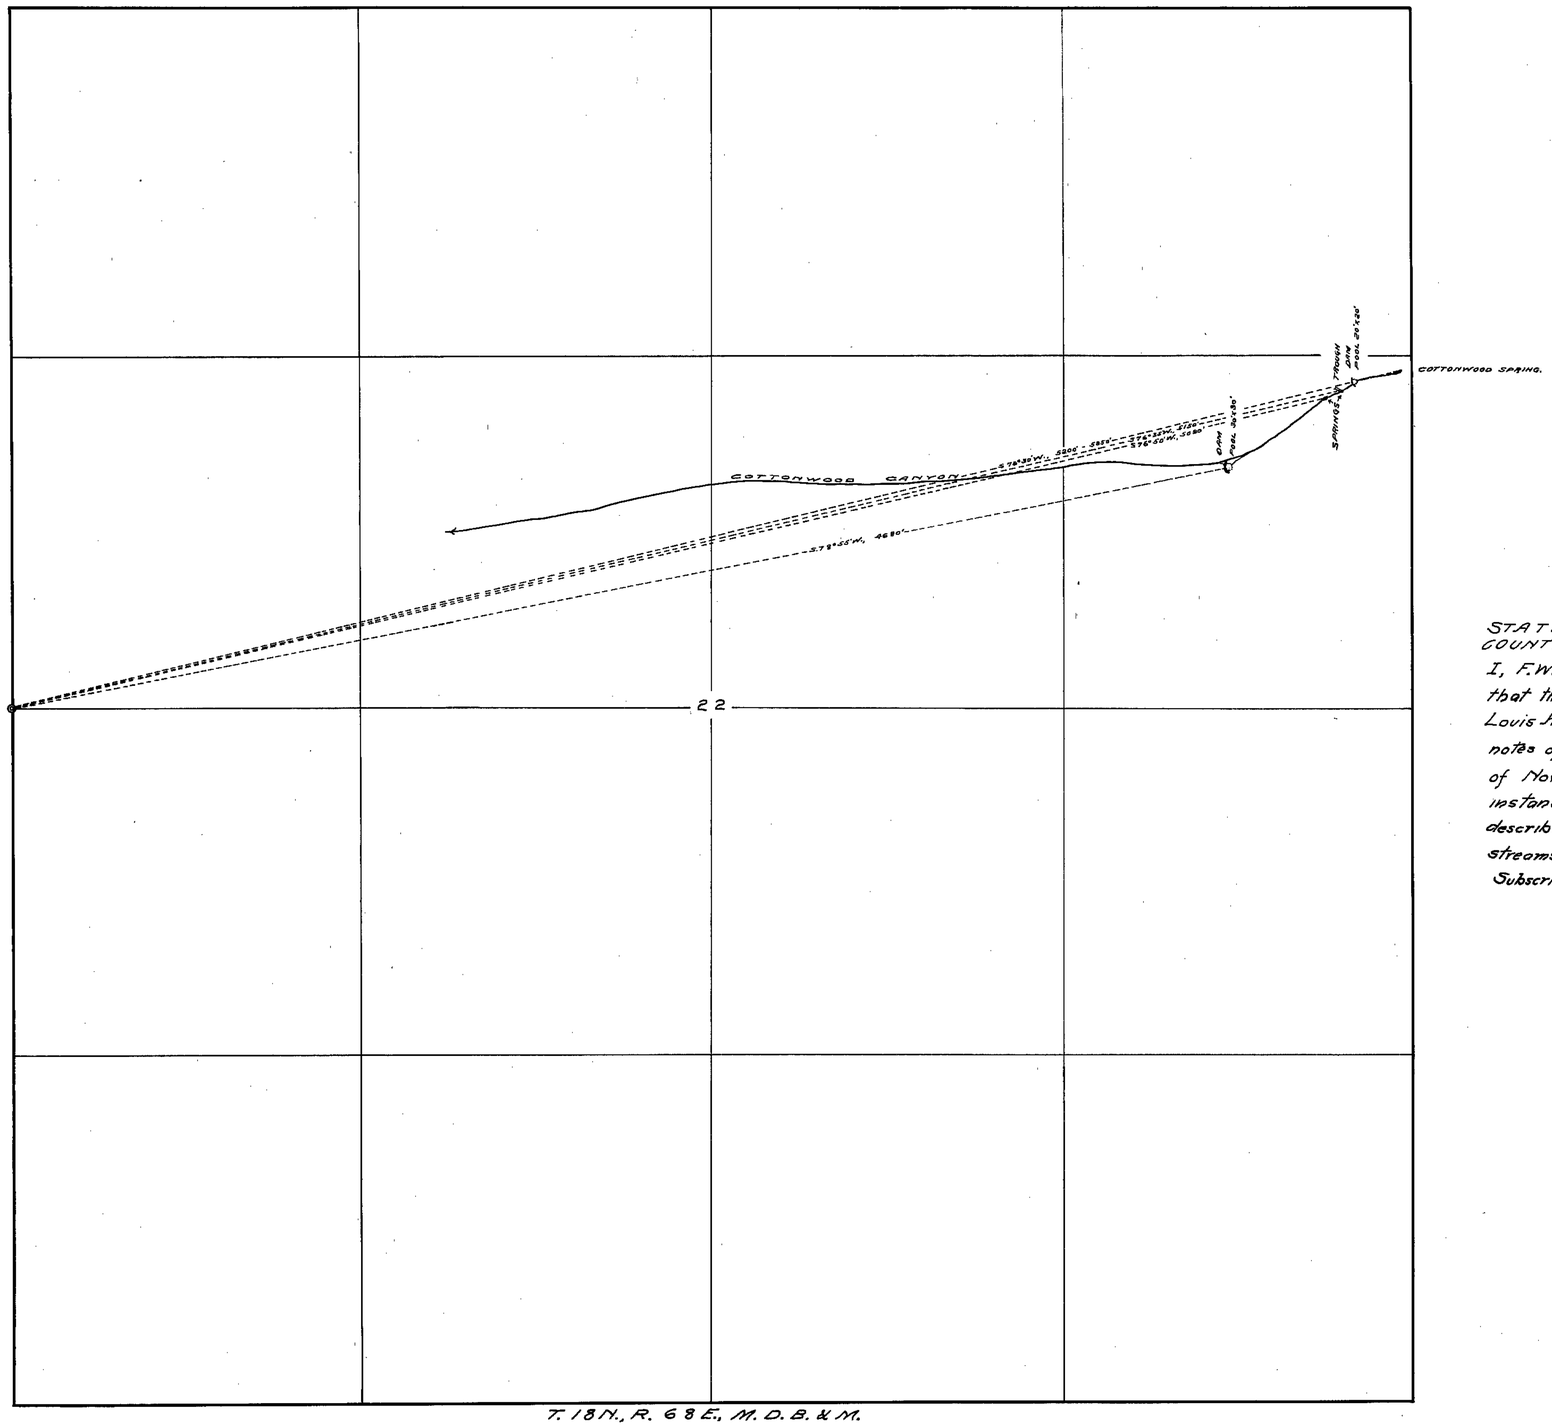

T. 18 N., R. 68 E., M. D. B. & M.

STATE OF NEVADA. SS.
COUNTY OF WHITE PINE.

I, F.W. Millard, being first duly sworn, depose and say that the above map is a true and accurate plat of the Louis A. Yelland stock-watering works, as taken from the field notes of a survey made by me, completed on the 9th day of November, 1921; that such survey was made at the instance of Louis A. Yelland, that the map represents the works described in Application No. 607, together with the location of streams and ditches in the immediate vicinity. F.W. Millard. Surveyor.

Subscribed and sworn to before me this, the 27th day of December, 1921.

W. Beggans

Notary Public in and for White Pine County, Nevada.

FILED
Jan-2/22
STATE ENGINEER'S OFFICE

MAP
SHOWING COTTONWOOD SPRINGS
AND THE STOCK-WATERING WORKS OF
LOUIS A. YELLAND.

Certificate No. 1037 B.&S. 4/13/24 for .018 c.f.s.

SURVEYED NOV. 9, 1921.
BY ED. MILLARD & SON.
ELY, NEVADA.
SCALE 1-INCH = 300 FEET.

12/21/21.

6075