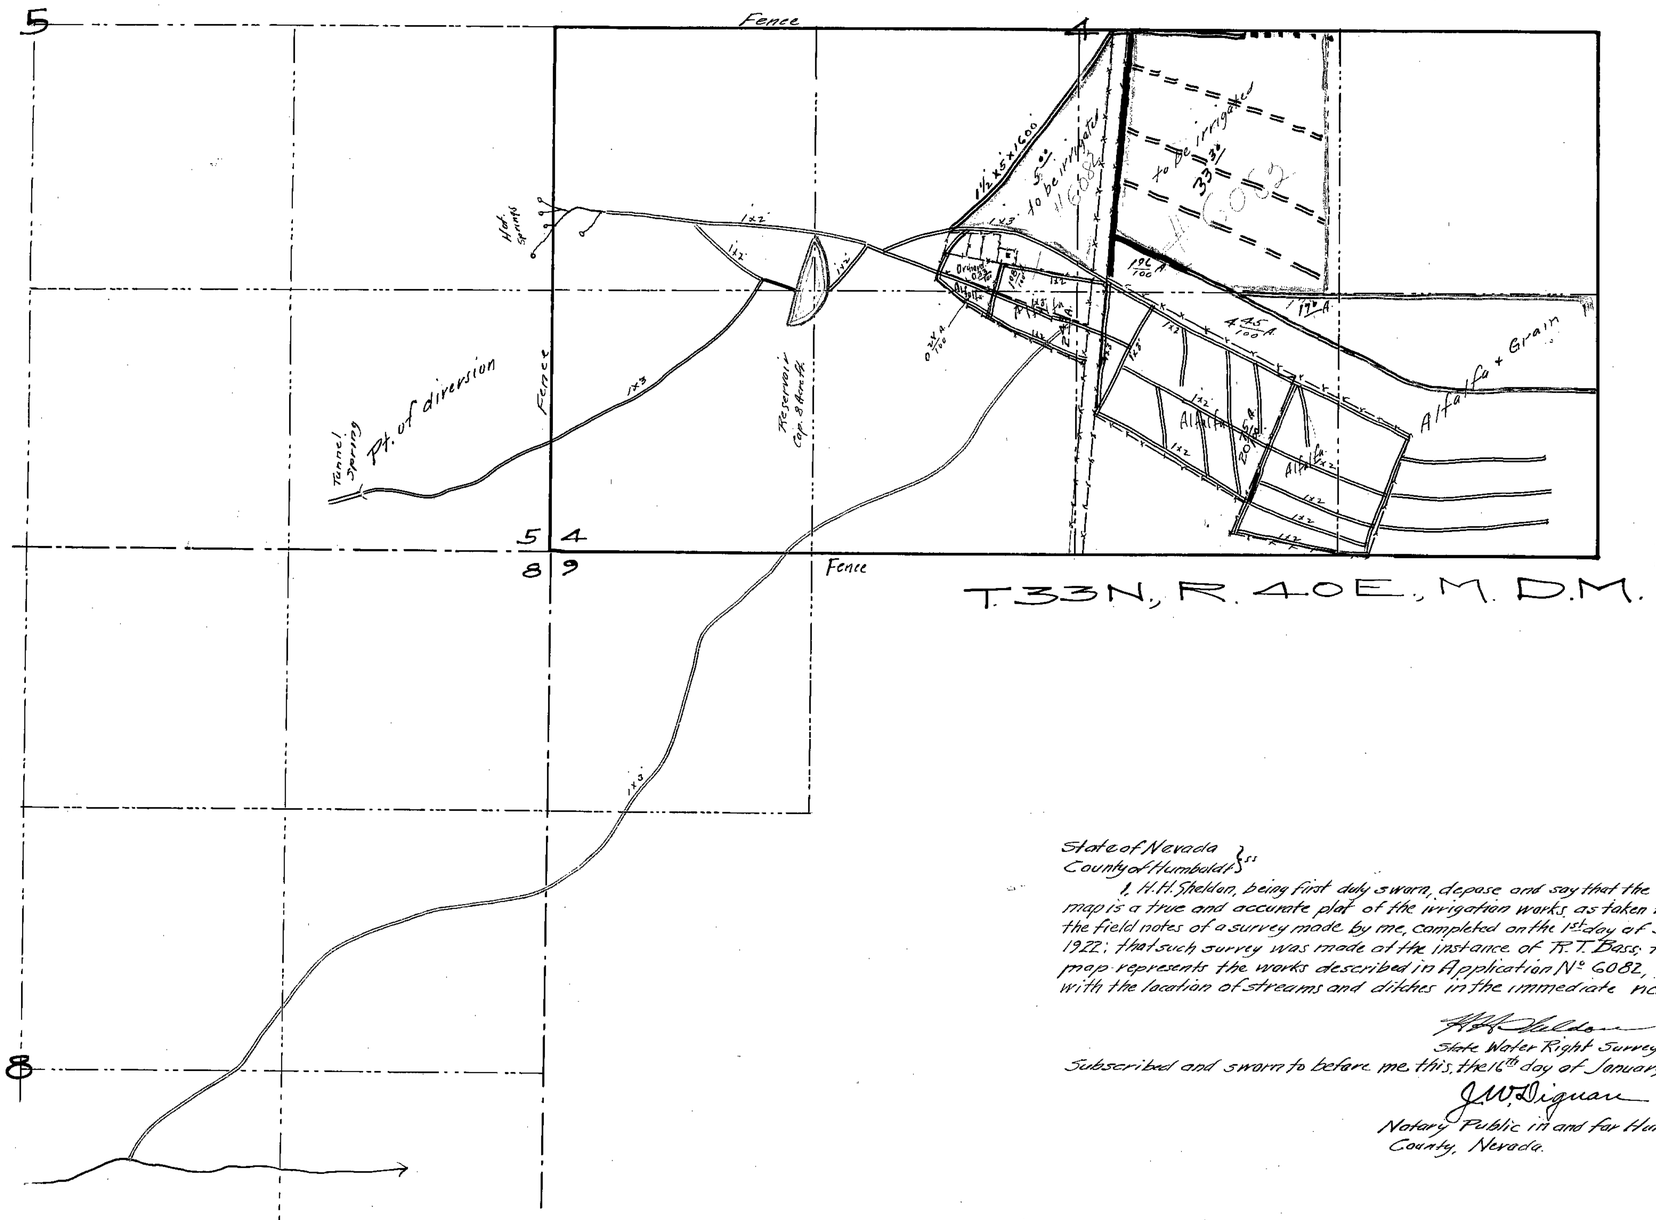

State of Nevada }ss
County of Humboldt }

I, H. H. Sheldon, being first duly sworn, depose and say that the above map is a true and accurate plat of the irrigation works as taken from the field notes of a survey made by me, completed on the 1st day of September, 1922; that such survey was made at the instance of R. T. Bass; that the map represents the works described in Application No 6082, together with the location of streams and ditches in the immediate vicinity.

H. H. Sheldon
State Water Right Surveyor.

Subscribed and sworn to before me this, the 16th day of January, 1923.

J. W. Dignan
Notary Public in and for Humboldt County, Nevada.

June 8, 1923

6-8-23

MAP
OF
SYSTEM OF IRRIGATION
FROM
UNNAMED SPRING
PERMIT No 6082
R. T. BASS
HUMBOLDT COUNTY, NEVADA
DEC. 1922 SCALE 1" = 400'

6082