Section	Subdivision	Township	Range	Cultivated Acreage	Culture	Date of First Culture
PAHRUMP VALLEY COMPANY SPRINGS						
THREE MILE SPRING, In the SW" of the NW" of Section 2 Township 20 South, Range 53 East 100 ft. of 1 inch Pipe to wood trough						
WILDGRAPE VINE SPRING, In the NW" of the NW" of Section 11 Township 20 South, Range 53 East 20 ft. of 6 inch pipe to wood trough						
TWO MILE SPRING, In the NE" of the SW" of Section 11 Township 20 South, Range 53 East. with 20 ft. of 2 inch pipe.						

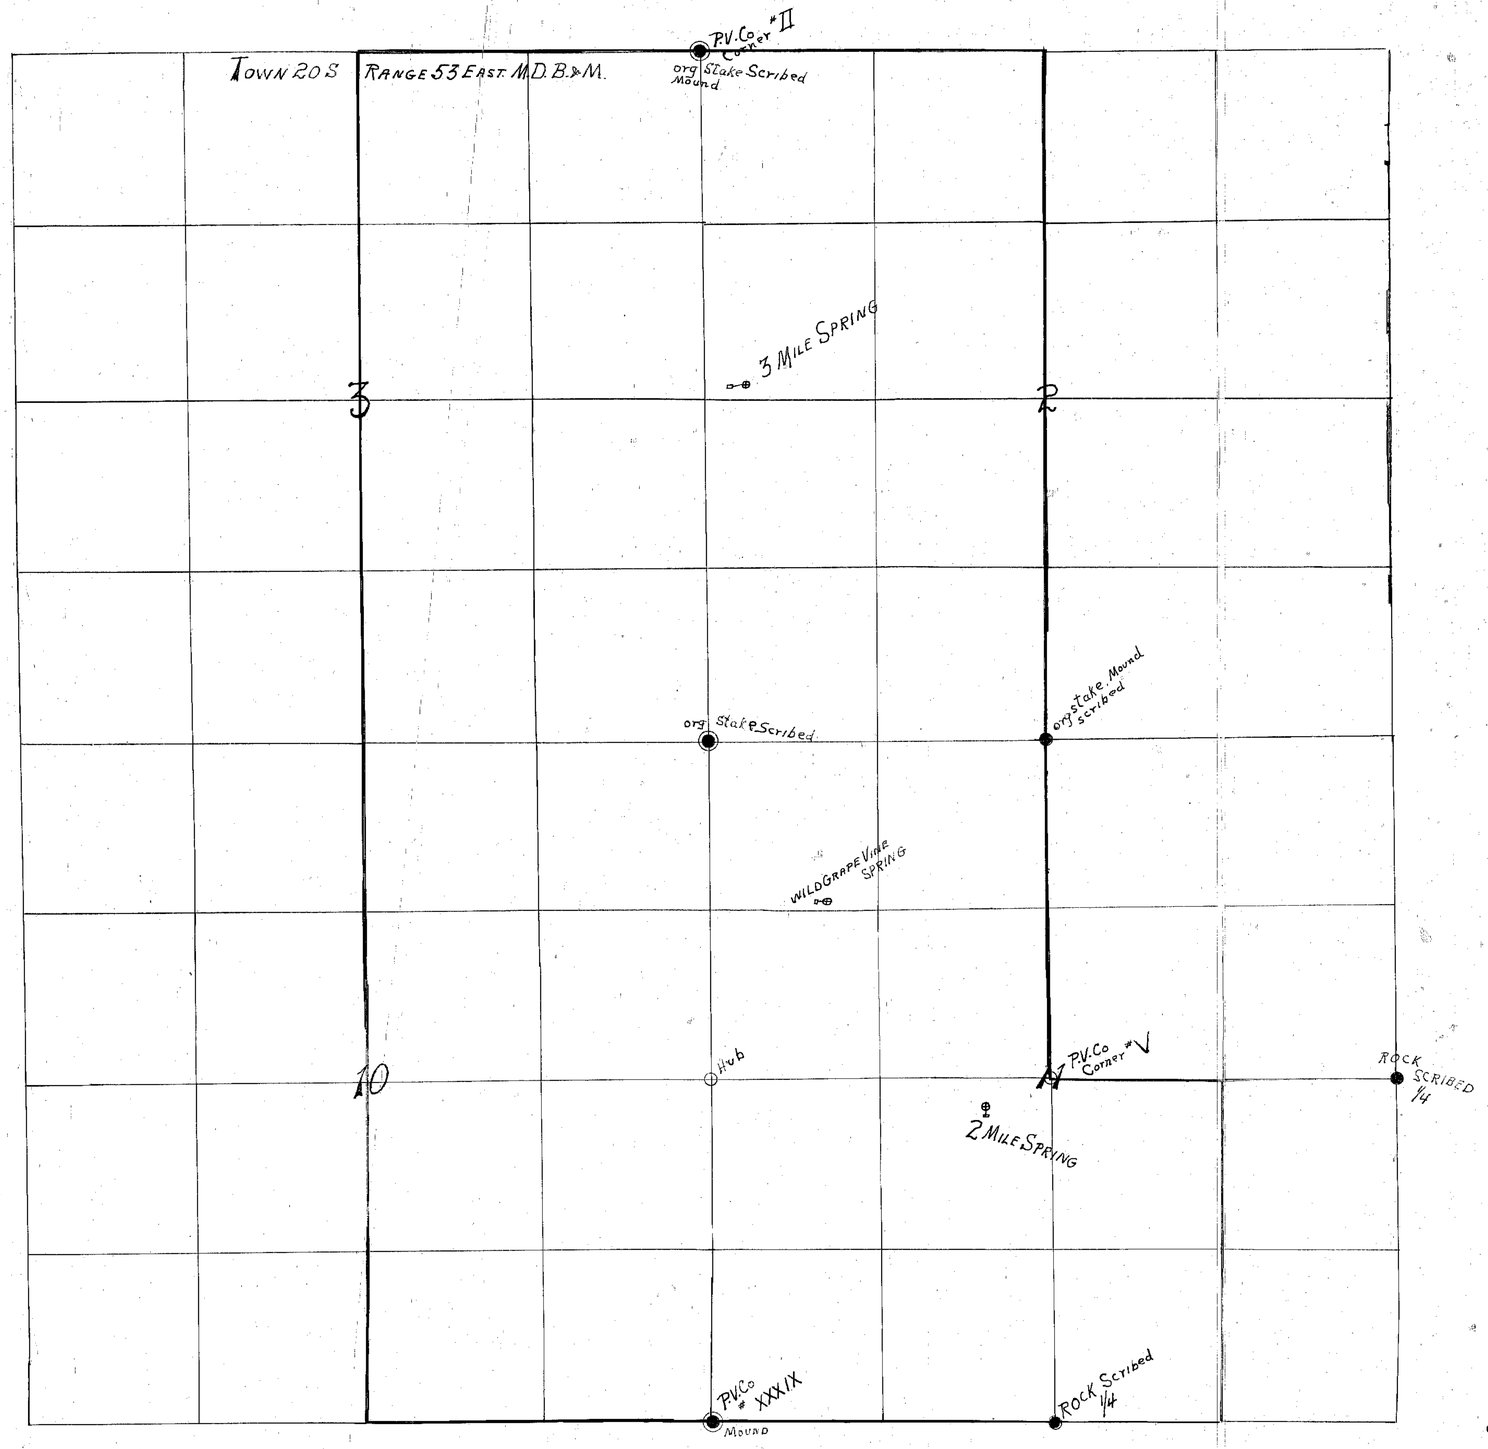

STATE OF NEVADA.
County of Nye } SS

Frank A Buol, being first duly sworn, deposes and says that the accompanying map is a true and accurate plat of the Springs used by the PAHRUMP VALLEY COMPANY, as taken from the field notes of a survey made by me, and compleated on the day of MARCH, 1920,

That the map and survey were made at the instance of FRED. S SHOUP - GEN. MANAGER. of the PAHRUMP VALLEY COMPANY. user of said SPRINGS.

Frank A Buol
SURVEYOR.

Subscribed and sworn to before me this 9th day of May, 1921
C. E. Turner Postmaster
Pahrump Nevada
~~Notary Public in and for County of~~

MAP OF THE PAHRUMP VALLEY COMPANY

Stockwater Showing; 3 Mile, Wild Grapevine and 2 Mile Springs

No.

Located in Nye County
Surveyed by Frank A Buol February 26-27-1920
Mapped by Frank A Buol March 2d - 1920

SCALE 1" = 600 feet

FILED
May 18 1921
STATE ENGINEER'S OFFICE

6097	1291	10/3	7
6098	1298	10/3	7
6099	1290	10/3	7

6097 6098 6099