LEGEND

DENOTES SECTION CORNERS
" 1/4 " "
" 1/16 " "
SPRINGS AS DESIGNATED
DENOTES ARTESIAN WELLS
IRRIGATION DITCH
FENCE

1 STORE
2 TOOL SHOP
3 WEATHER BUREAU STATION
4 WAGON SCALES
5 BARN
6 COTTAGE - SCHOOL
7 BUNK HOUSE
8 COOK "
9 HOTEL
10 COTTAGE
11 BLACKSMITH SHOP
12 COTTAGE
13 BUNGALOW
14 TENT
15 BROWN

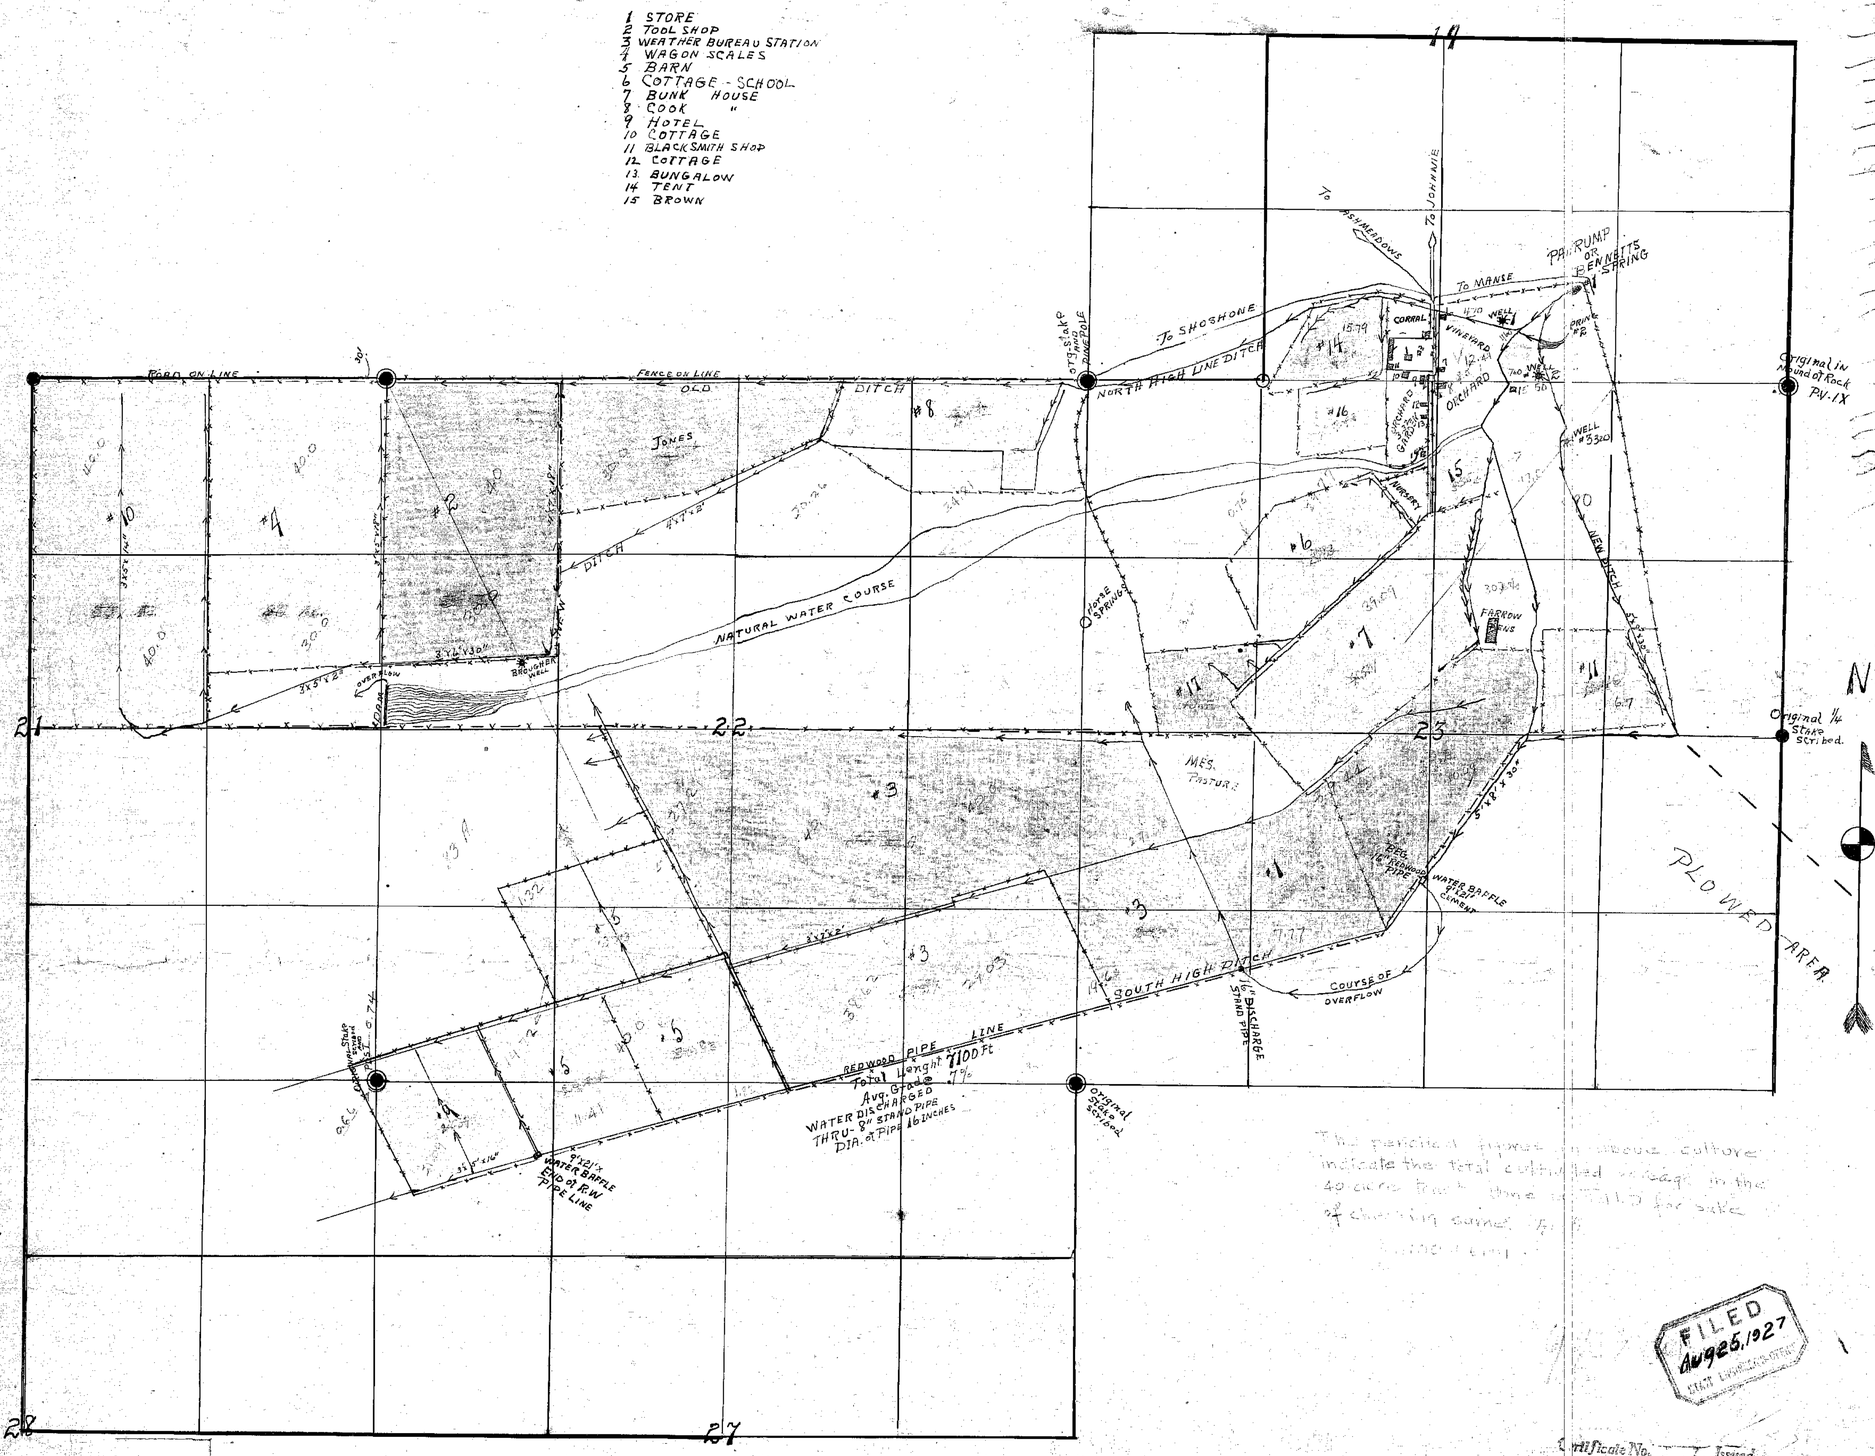

Section	Subdivision	Township	Range	Cultivated Acreage	Culture	Date of First Culture
14	SW¼ of SE¼	20 S	53 E	12.41	6. VINEYARD 5.0 ALFALFA 1.41 ALFALFA	1893
14	SE¼ of SW¼	20 S	53 E	15.79	14.79 ALFALFA 1. CULTIVATED	1893
23	NW¼ of NE¼	20 S	53 E	17.	5.5 ALFALFA 6.5 ORCHARD 5. CULTIVATED	1893
23	SE¼ of NE¼	20 S	53 E	6.7	CULTIVATED	1916
23	SW¼ of NE¼	20 S	53 E	30.76	16.76 CULTIVATED 12. ALFALFA 2. HOG PENS	1916
23	NW¼ of SE¼	20 S	53 E	10.09	ALFALFA	1893
23	NE¼ of NW¼	20 S	53 E	29.77	10. ORCHARD 19.77 CULTIVATED	1893
23	SE¼ of NW¼	20 S	53 E	39.09	CULTIVATED LAND	1893
23	NW¼ of NW¼	20 S	53 E	0.75	"	1893
23	SW¼ of NW¼	20 S	53 E	13.47	2.47 CULT. LAND 11.00 ALFALFA	1893
23	NE¼ of SW¼	20 S	53 E	39.34	5. CULT. LAND 34.34 ALFALFA	1916
23	SE¼ of SW¼	20 S	53 E	7.77	ALFALFA	1916
23	NW¼ of SW¼	20 S	53 E	27.50	"	1916
23	SW¼ of SW¼	20 S	53 E	19.60	"	1916
22	NE¼ of NE¼	20 S	53 E	24.81	CULT. LAND	1893
22	NW¼ of NE¼	20 S	53 E	20.26	11.26 ALFALFA 9. CULT	1893
22	NE¼ of SE¼	20 S	53 E	40.	37 ALFALFA 3 CULT.	1916
22	SE¼ of SE¼	20 S	53 E	29.03	CULTIVATED LAND	1916
22	NW¼ of SE¼	20 S	53 E	40	ALFALFA	1916
22	SW¼ of SE¼	20 S	53 E	38.62	7. ALFALFA 31.62. C. LAND	1916
22	NE¼ of NW¼	20 S	53 E	30.	ALFALFA	1893
22	NW¼ of NW¼	20 S	53 E	40	"	1916
22	SW¼ of NW¼	20 S	53 E	30	"	1916
22	NE¼ of SW¼	20 S	53 E	27.21	17.21 ALFALFA 10. CULT.	1916
22	NW¼ of SW¼	20 S	53 E	1.32	CULT. LAND	1918
22	SE¼ of SW¼	20 S	53 E	40	"	1917
22	SW¼ of SW¼	20 S	53 E	14.72	"	1918
21	NE¼ of NE¼	20 S	53 E	40.	"	1916
21	SE¼ of NE¼	20 S	53 E	30.	"	1916
21	NW¼ of NE¼	20 S	53 E	40	"	1918
21	SW¼ of NE¼	20 S	53 E	40	"	1918
21	SE¼ of SE¼	20 S	53 E	0.74	"	1918
28	NE¼ of NE¼	20 S	53 E	0.66	"	1918
27	NW¼ of NE¼	20 S	53 E	1.82	"	1917
27	NE¼ of NW¼	20 S	53 E	11.41	"	1917
	NW¼ of NW¼	20 S	53 E	21.09	"	1917

STATE OF NEVADA. }ss.
County of NYE
F. A. Buol, being first duly sworn, deposes says that the accompanying map is a true and accurate plat of the land irrigated By the Pahrump Valley Company, as taken from the field notes of a survey made by me and compleated on the day of March 1920.

That the map and survey were made at the instance of F. S. Shoup Gen. Mgr. of the Pahrump Valley Company and that it truly represents the irrigated lands of said Company.

F A Buol
Surveyor

Subscribed and sworn to before me this 29 day of JUNE 1920
Hugh H. Brown
Notary Public in and for Nye County, Nevada.

OFFICE OF STATE ENGINEER
CARSON CITY, NEVADA

CULTURAL MAP OF LANDS OF
PAHRUMP VALLEY COMPANY.
No

Water Source, Pahrump or Bennetts Springs No 1, No 2, and No 3 and Artesian Wells No 1, No 2, No 3 and the Brougher Well.

Surveyed by F A Buol
Mapped by F A Buol

FILED
Aug 25, 1927
STATE ENGINEER'S OFFICE

Certificate No. Issued

1292 10/3/
Permit - 6100
1293 10/3/
Permit - 6100

SCALE 1 inch = 600 feet.

FILE

15402 - 6100 - 6101