Section.	Sub-division	Town-ship	Range.	Cultivated Acreage.	Description of Culture.	Date of first Culture.
22.	NE¼ of NW¼	47 N	65 E MDM			

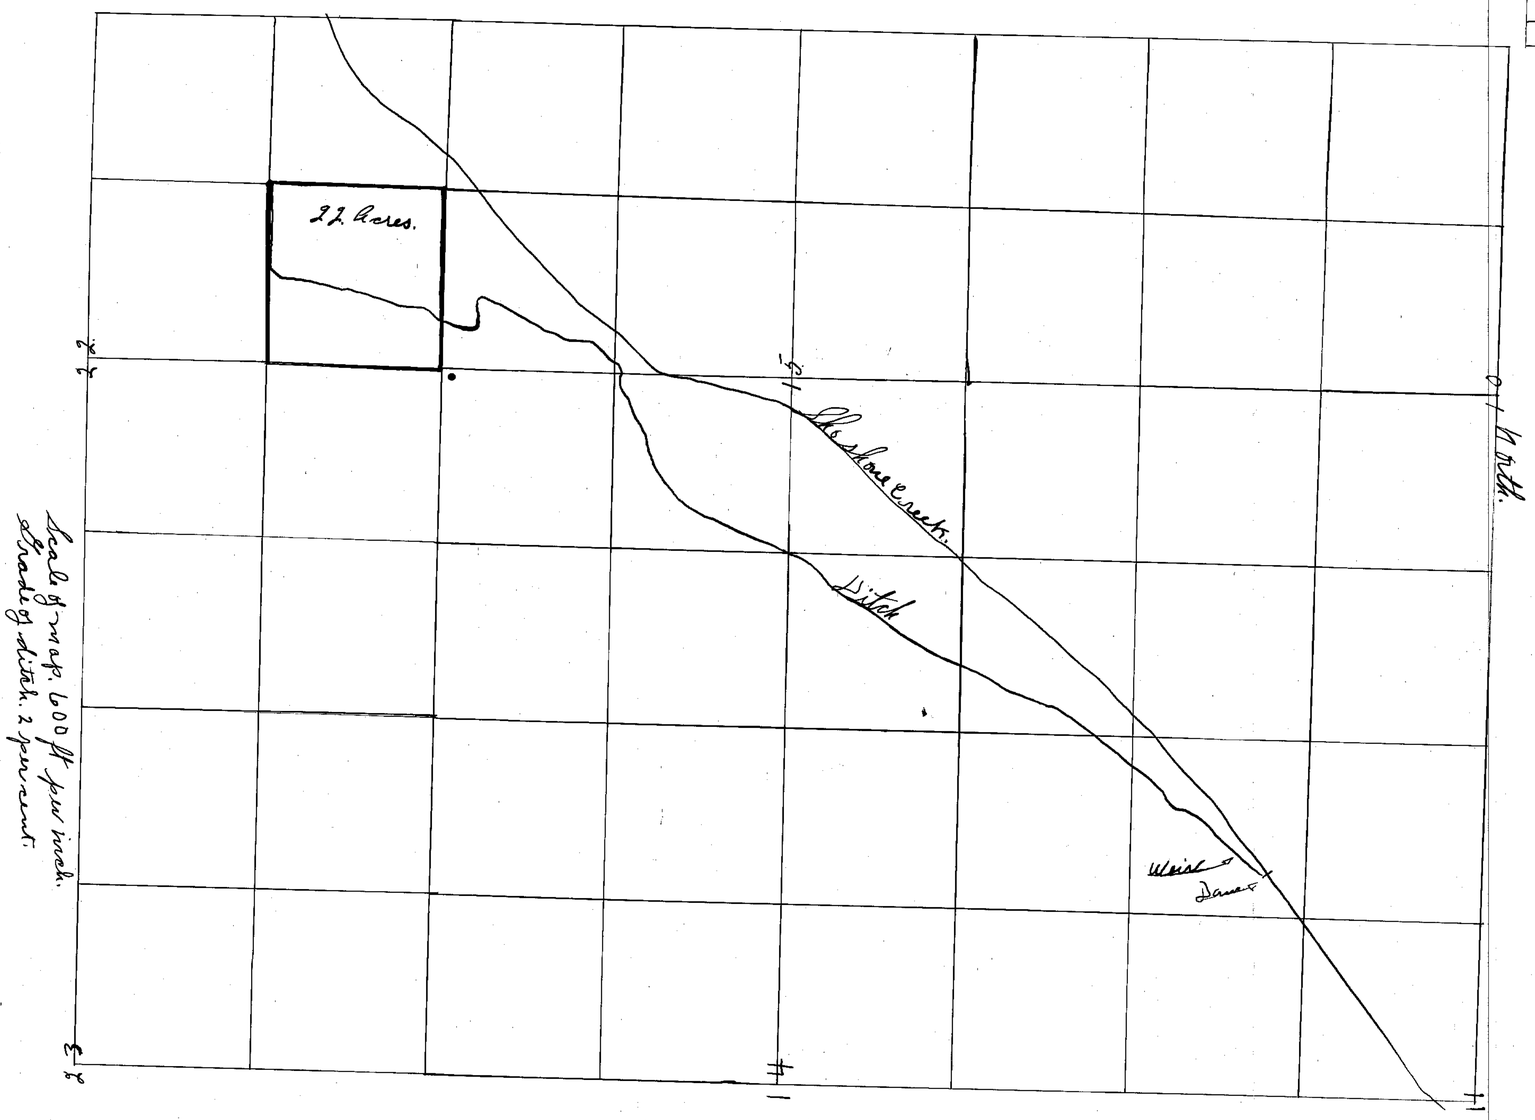

State of Nevada
County of Elko

I, A. O. Wilson, being first duly sworn, deposes and says that the accompanying map is a true and accurate plat of the lands irrigated by A. O. Wilson, to the best of my knowledge; Completed on the 26th day of June 1921; that the map was made at the instance of A. O. Wilson, owner of said lands and that it truly represents the irrigated lands of said map.

A O Wilson
Surveyor

Subscribed and sworn to before me this 28th day of June, 1921.

W. A. Kent.
Notary Public in and for Elko County, Nevada.

A. O. Wilson.
Shoshone Creek.

FILED
July 2, 1921.
STATE ENGINEER'S OFFICE

6144

Section	Sub Division	Township	Range	Cultivated Acreage	Description of Culture	Date of first Culture
22	NE.NW	47	65	20.86	Alfalfa	
				12.36	Grain	

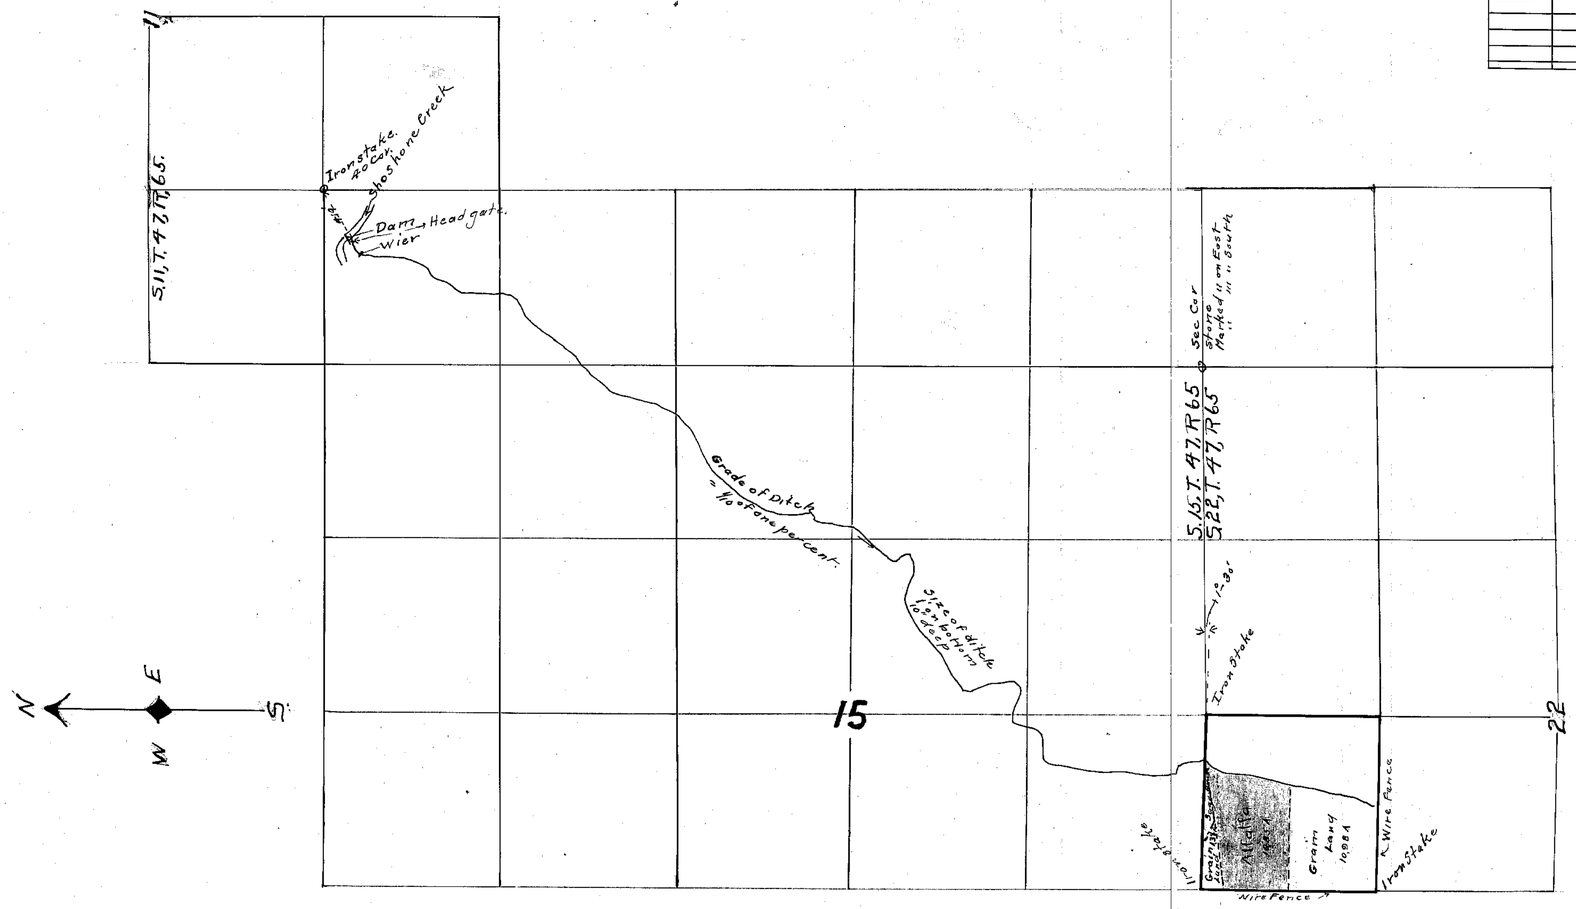

State of Nevada
County of Elko } ss

I. J.E. Pohlman being first duly sworn, depose and say that the above map is a true and accurate plat of the lands irrigated by Abner O. Wilson, as taken from the field notes of a survey made by me (~~or under my supervision and direction~~), completed on the 20th day of September 1924.

That the map and survey were made at the instance of Abner O. Wilson owner of said lands and that it truly represents the irrigated Lands of said Abner O Wilson

J.E. Pohlman
Surveyor

Subscribed and sworn to before me this 24th day of September 1924

Lair Wilcox
Notary Public in and for Elko County, Nevada.
My Comission Expires March 9th 1926

FILED
Oct. 15, 1924
STATE ENGINEER'S OFFICE

Certificate No. 1075, Bk. 5 issued Nov. 14, 1924 for 0.2321 c.f.s.

MAP of LAND OWNED
by
Abner O. Wilson

Source of Water - Shoshone Creek

Scale 1" = 600'

Permit N° 6164

O. M. Wilson
9-29-24

6144