6145

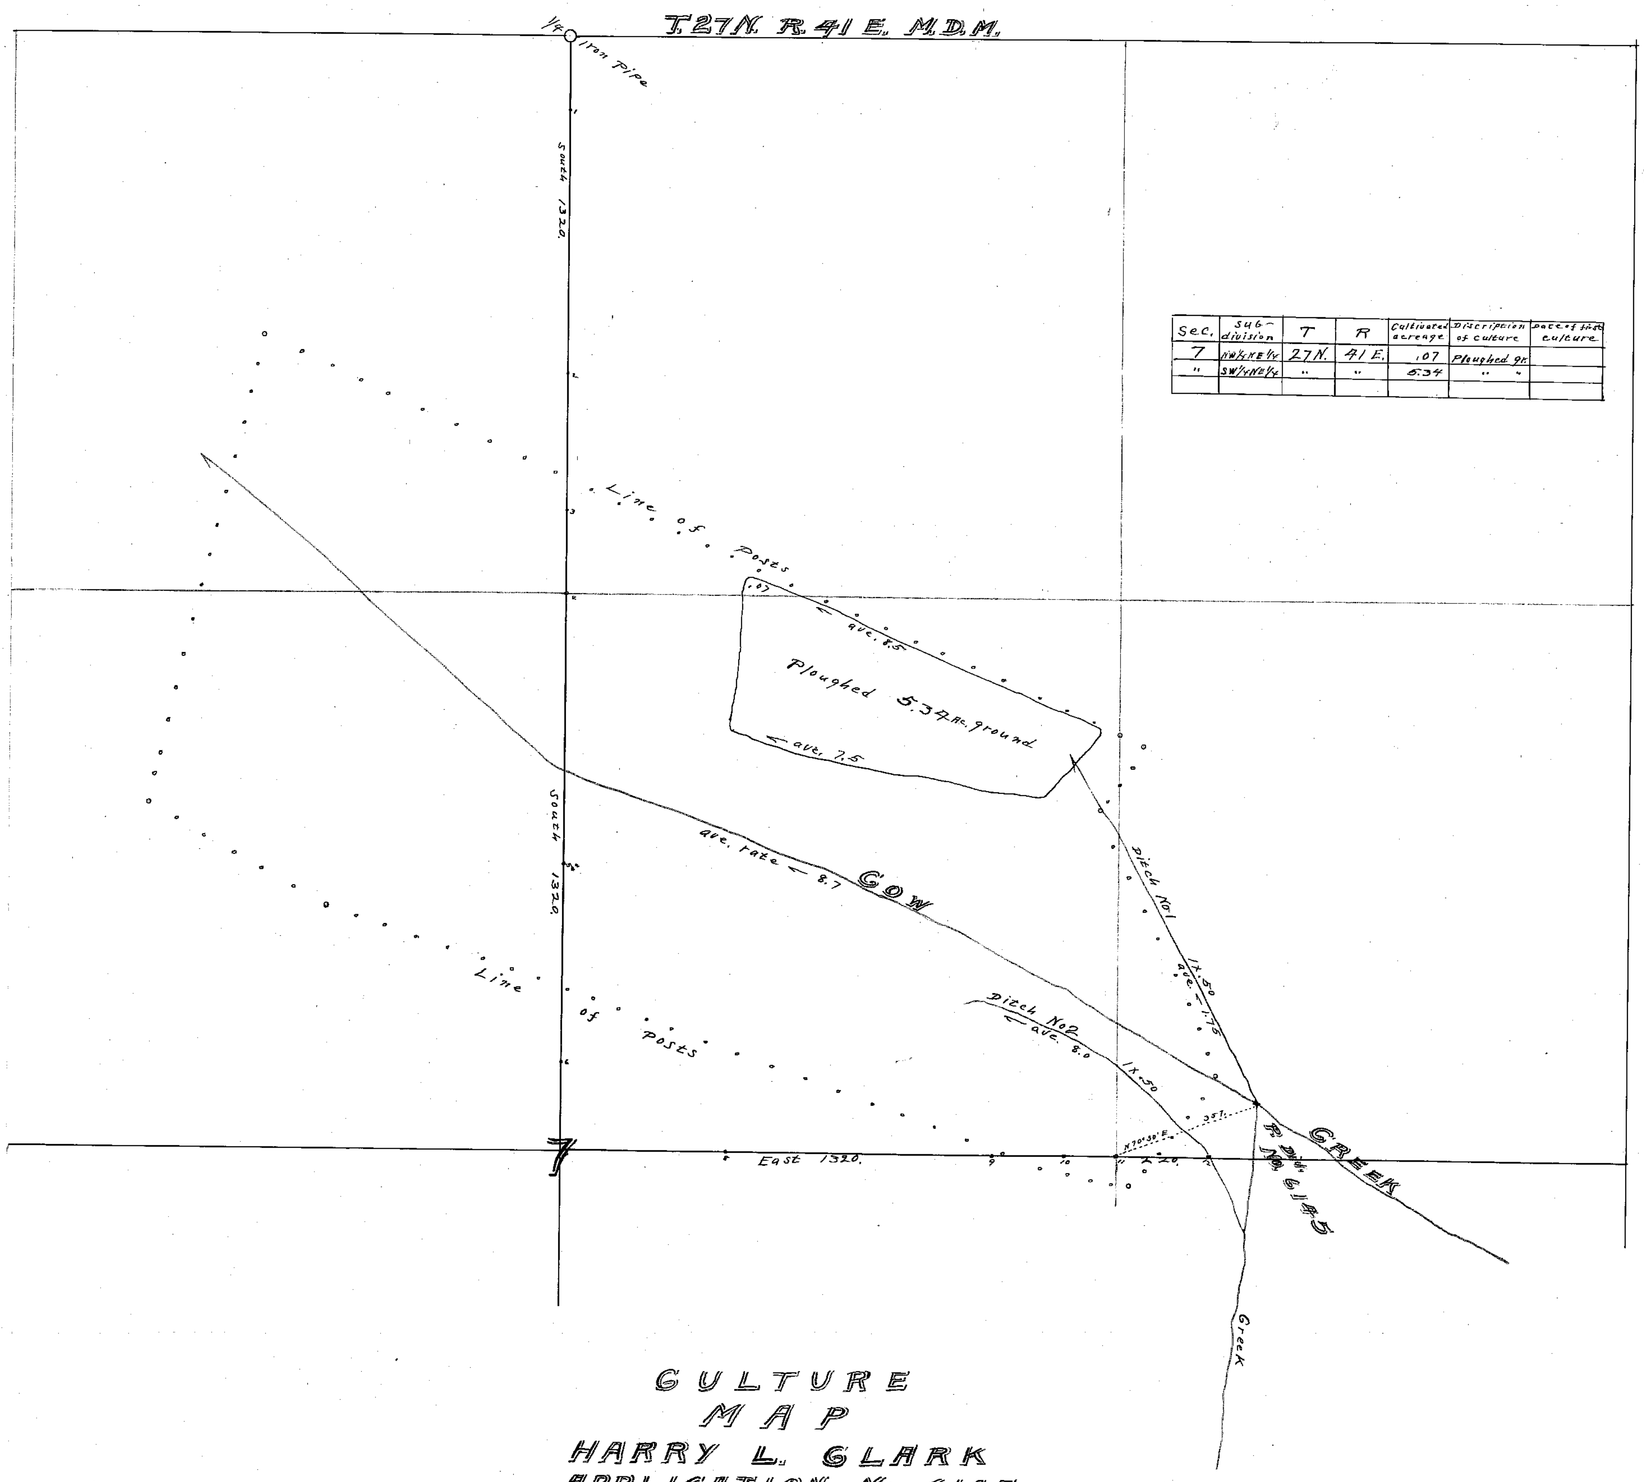

Sec.	Sub-division	T	R	Cultivated acreage	Discription of culture	Date of first culture
7	NW1/4NE1/4	27N.	41 E.	.07	Ploughed gr.	
"	SW1/4NE1/4	"	"	5.34	" "	

CULTURE MAP
HARRY L. GLARK
APPLICATION No. 6145
FROM GOW GREEK.

STATE OF NEVADA }
COUNTY OF LANDER } ss.

I, O. P. Adams, being first duly sworn, depose and say, that the above map is a true and accurate plat of the lands irrigated by Harry L. Glark, as taken from the field notes of a survey made by me, completed on the 25 day of May 1920

That the map and survey were made at the instance of Harry L. Glark, owner of said lands, and that it truly represents the irrigated lands, of said Harry L. Glark.

O. P. Adams
Surveyor.

Subscribed and sworn to before me, this day of 1921.

Notary Public in and for County, Nevada.

SCALE
200 FT. TO ONE INCH.

FILED
May 26, 1921
STATE ENGINEER'S OFFICE

6145