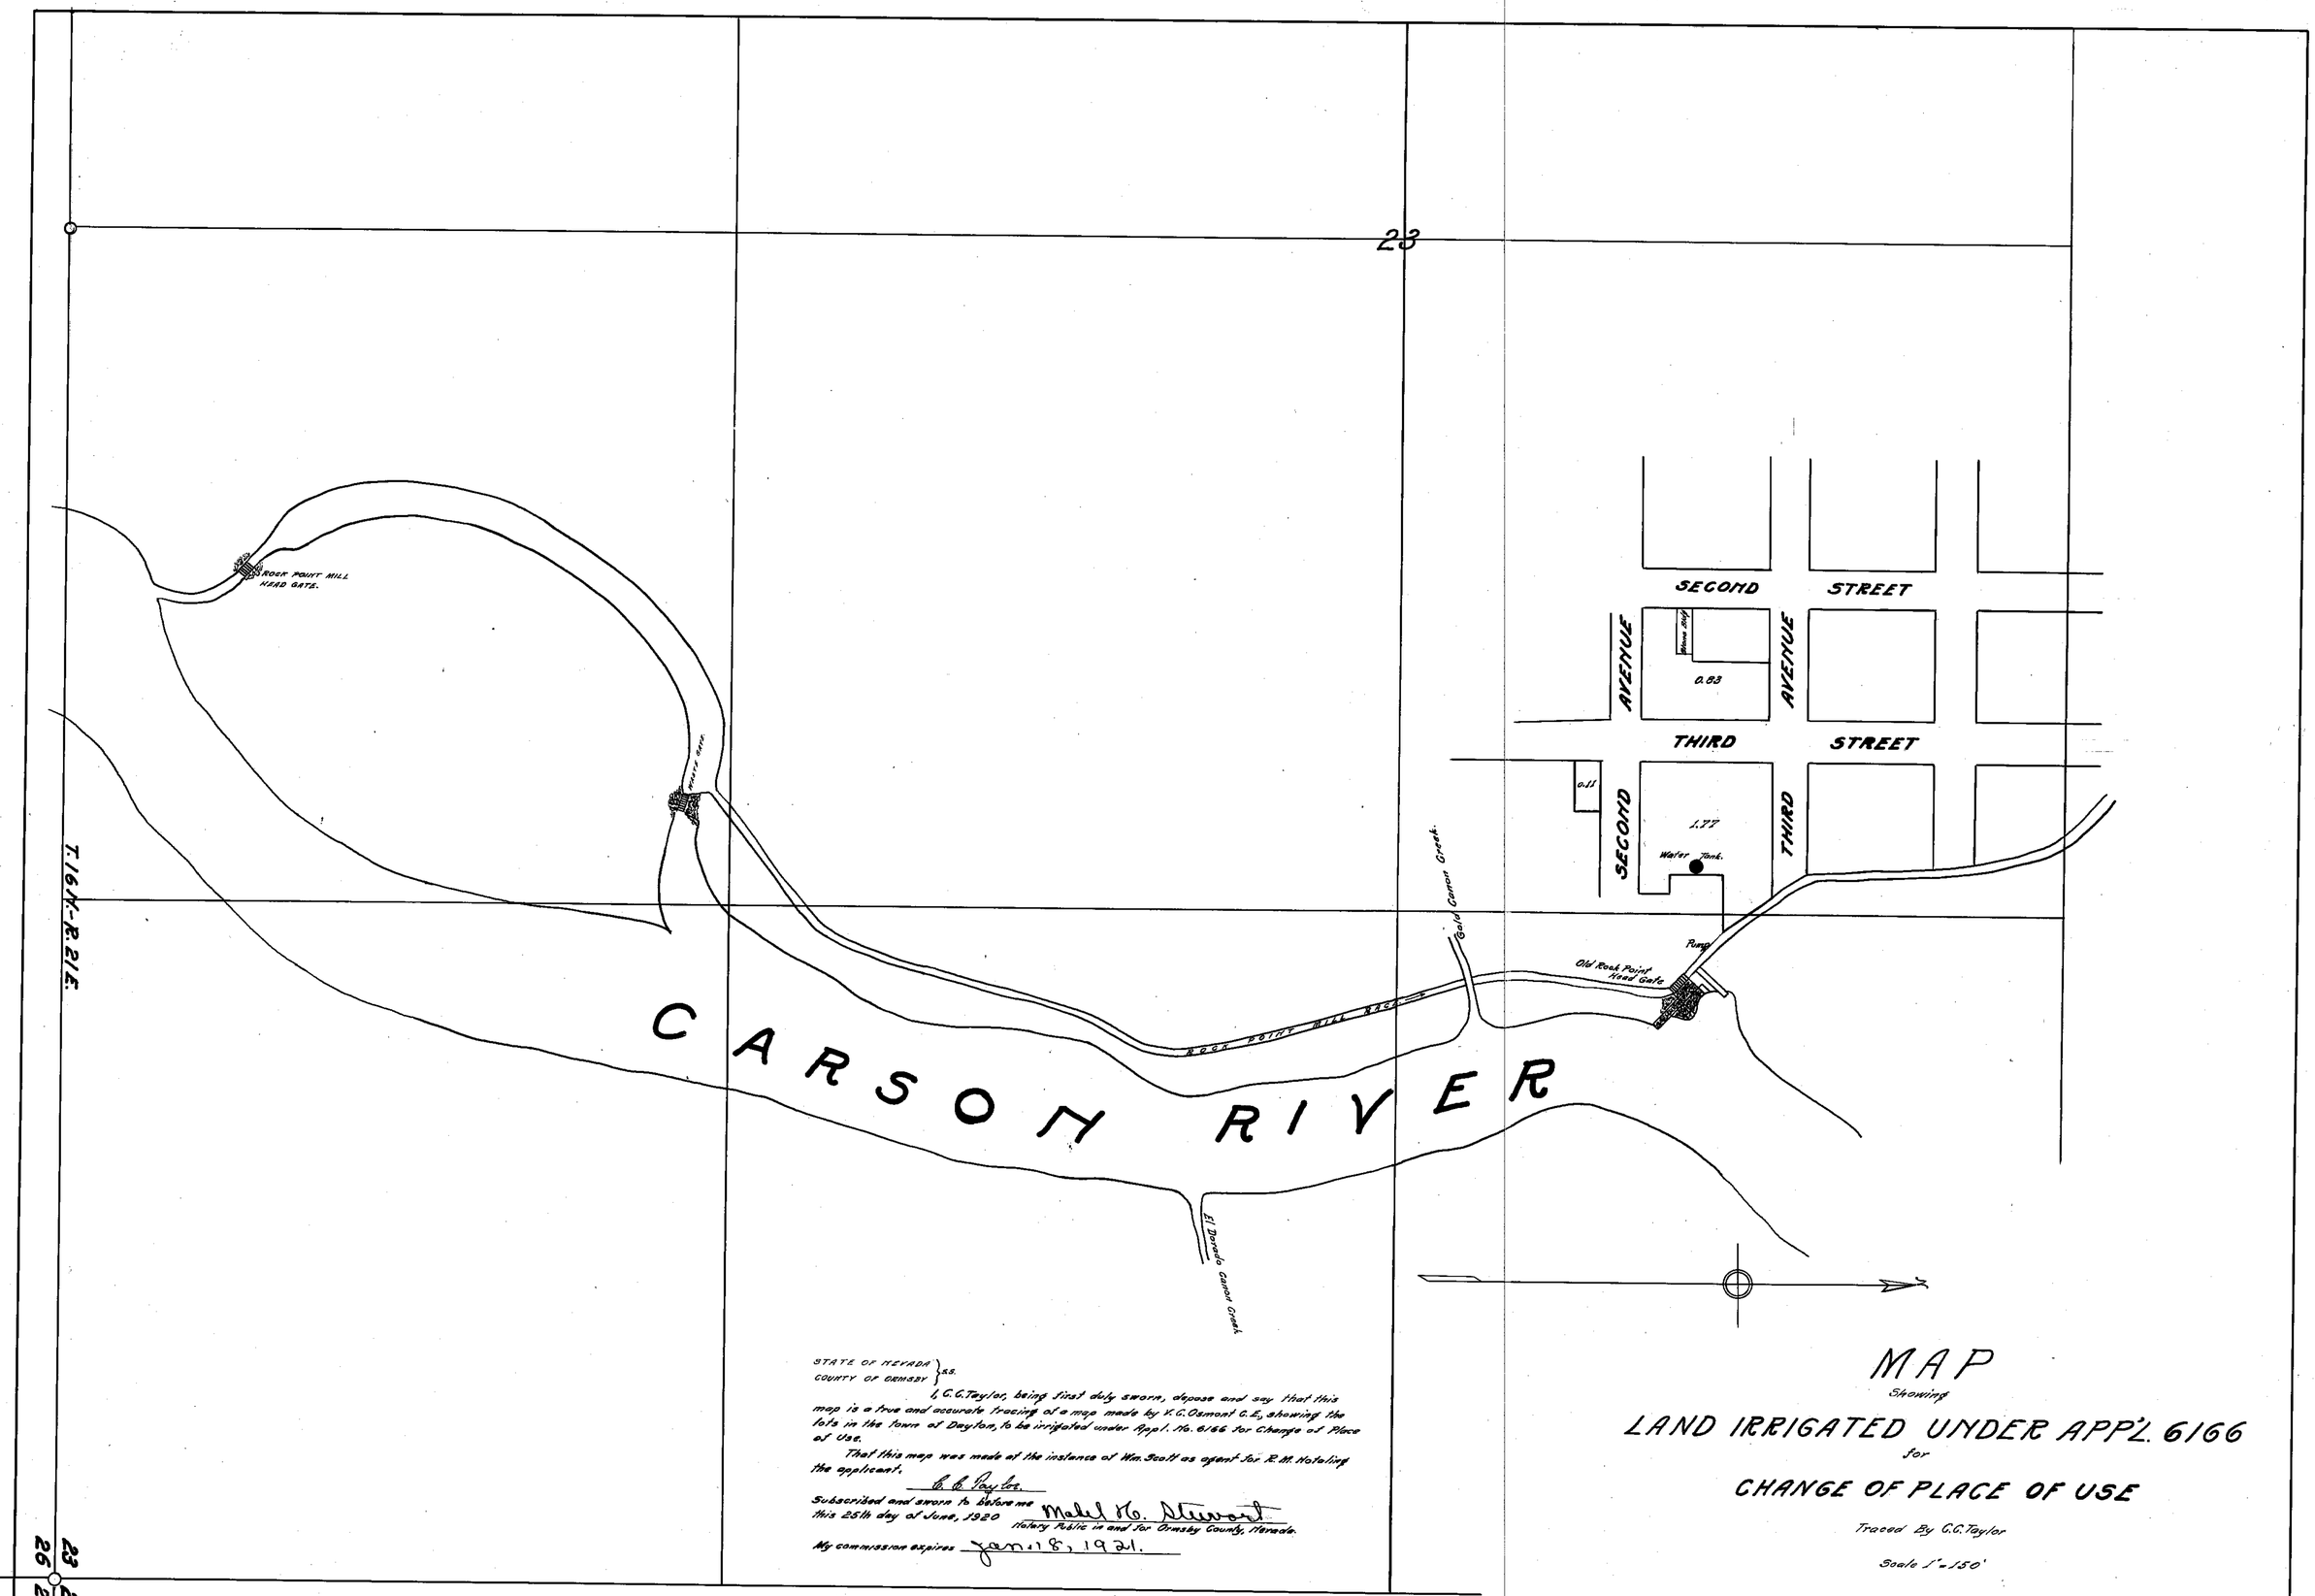

STATE OF NEVADA }
COUNTY OF ORMSBY } ss.

I, C. C. Taylor, being first duly sworn, depose and say that this map is a true and accurate tracing of a map made by V. C. Osmont C. E., showing the lots in the town of Dayton, to be irrigated under Appl. No. 6166 for Change of Place of Use.

That this map was made at the instance of Wm. Scott as agent for R. M. Hotaling the applicant.

C. C. Taylor.

Subscribed and sworn to before me this 25th day of June, 1920

Mabel M. Stewart
Notary Public in and for Ormsby County, Nevada.

My commission expires Jan. 18, 1921.

MAP

Showing

LAND IRRIGATED UNDER APP'L. 6166

for

CHANGE OF PLACE OF USE

Traced By C. C. Taylor

Scale 1" = 150'

FILED
JUN 25 1920

6/25/20

6166