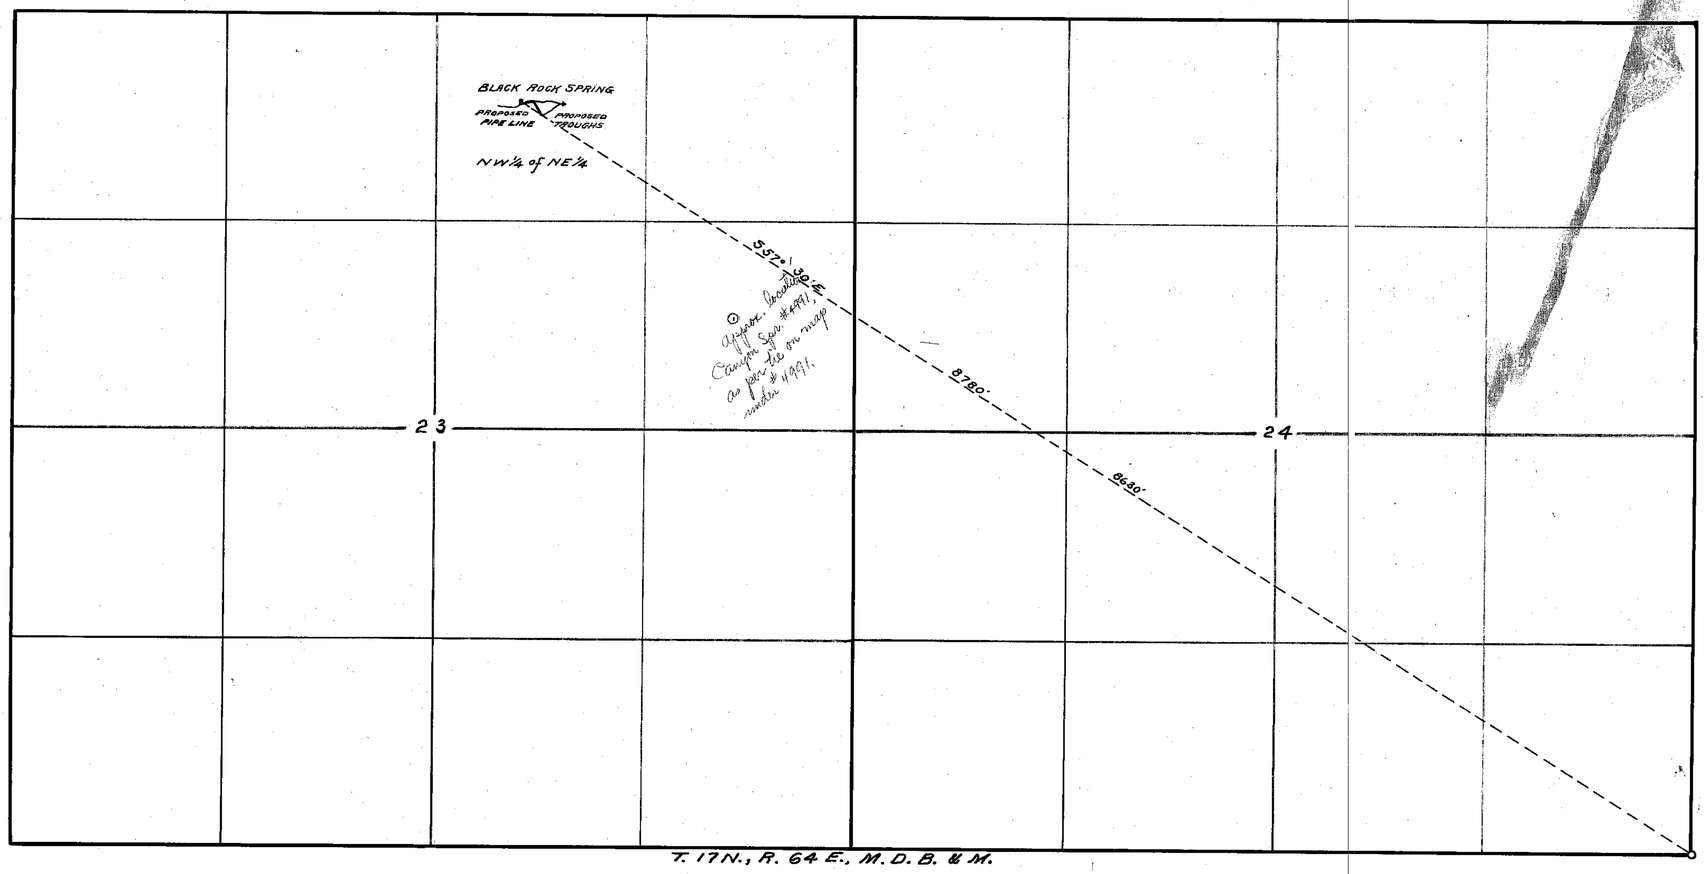

T. 17N., R. 64 E., M.D.B. & M.

STATE OF NEVADA. } S.S.
COUNTY OF WHITE PINE }

F.W. MILLARD, BEING DULY SWORN DEPOSES AND SAYS THAT THE ABOVE MAP IS A TRUE AND ACCURATE PLAT OF THE BLACK ROCK SPRING TROUGHS, AS TAKEN FROM THE FIELD NOTES OF A SURVEY, MADE BY ME COMPLETED ON THE 22 ND. DAY OF AUGUST, 1919, THAT SUCH SURVEY WAS MADE AT THE INSTANCE OF MIKE SALA; THAT THE MAP REPRESENTS THE WORKS DESCRIBED IN APPLICATION NO. ; TOGETHER WITH THE LOCATION OF STREAMS AND DITCHES IN THE IMMEDIATE VICINITY.

F.W. Millard
SURVEYOR.

SUBSCRIBED AND SWORN TO BEFORE ME THIS 21st DAY OF August 1922.

J. J. Reinhart
NOTARY PUBLIC IN AND FOR WHITE PINE COUNTY, NEVADA.

SCALE 1-IN. = 500 FT.

FILED
SEP 7 1922
STATE ENGINEER'S OFF.

8-20
9/7/22

MAP SHOWING
BLACK ROCK SPRING & TROUGHS
APPLICATION NO. 6170
OF MIKE SALA.
SURVEYED AUG. 22, 1919. BY ED. MILLARD VSON.

6170