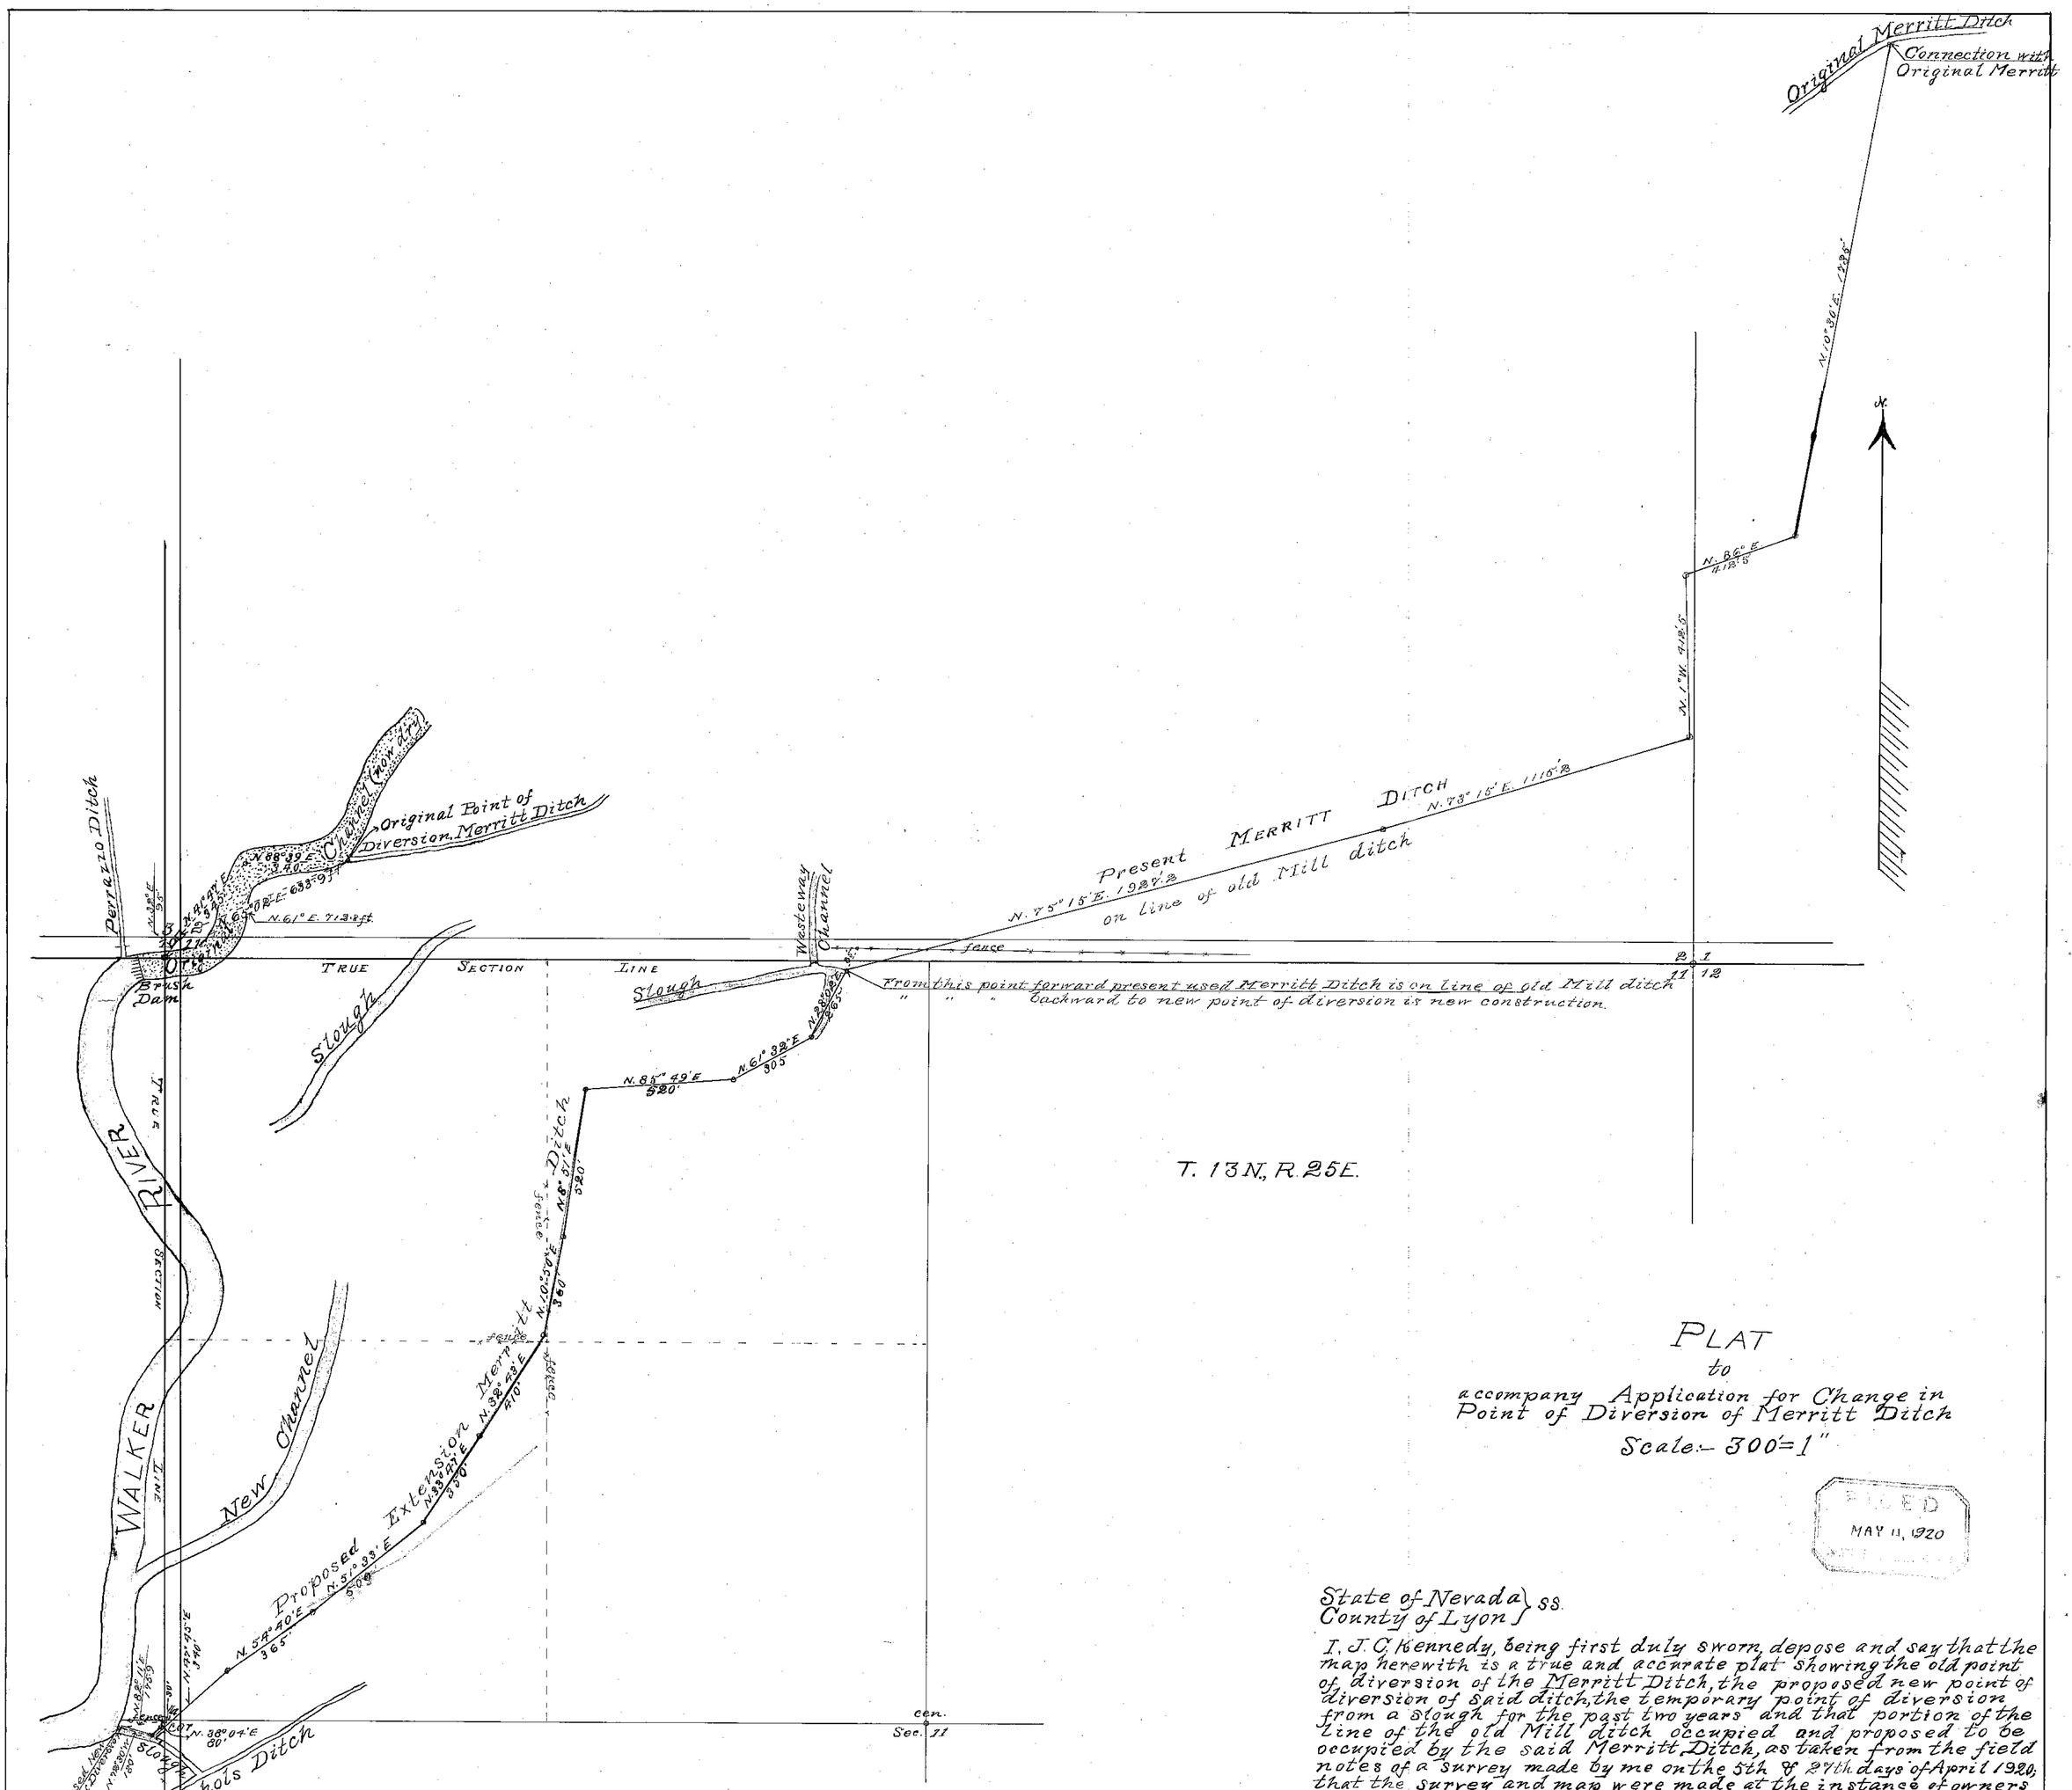

PLAT

to

accompany Application for Change in Point of Diversion of Merritt Ditch

Scale:- 300'=1"

FILED
MAY 11, 1920

State of Nevada } ss.
County of Lyon }

I, J. C. Kennedy, being first duly sworn, depose and say that the map herewith is a true and accurate plat showing the old point of diversion of the Merritt Ditch, the proposed new point of diversion of said ditch, the temporary point of diversion from a slough for the past two years and that portion of the line of the old Mill ditch occupied and proposed to be occupied by the said Merritt Ditch, as taken from the field notes of a survey made by me on the 5th & 27th days of April 1920; that the survey and map were made at the instance of owners of adjudicated water rights under the Merritt Ditch and that it truly represents said ditch and the different points of diversion.

J. C. Kennedy

Subscribed and sworn to before me this 30th day of April, 1920.

E. H. Whitaue
Notary Public in and for Lyon Co., Nev.

5/11/20.