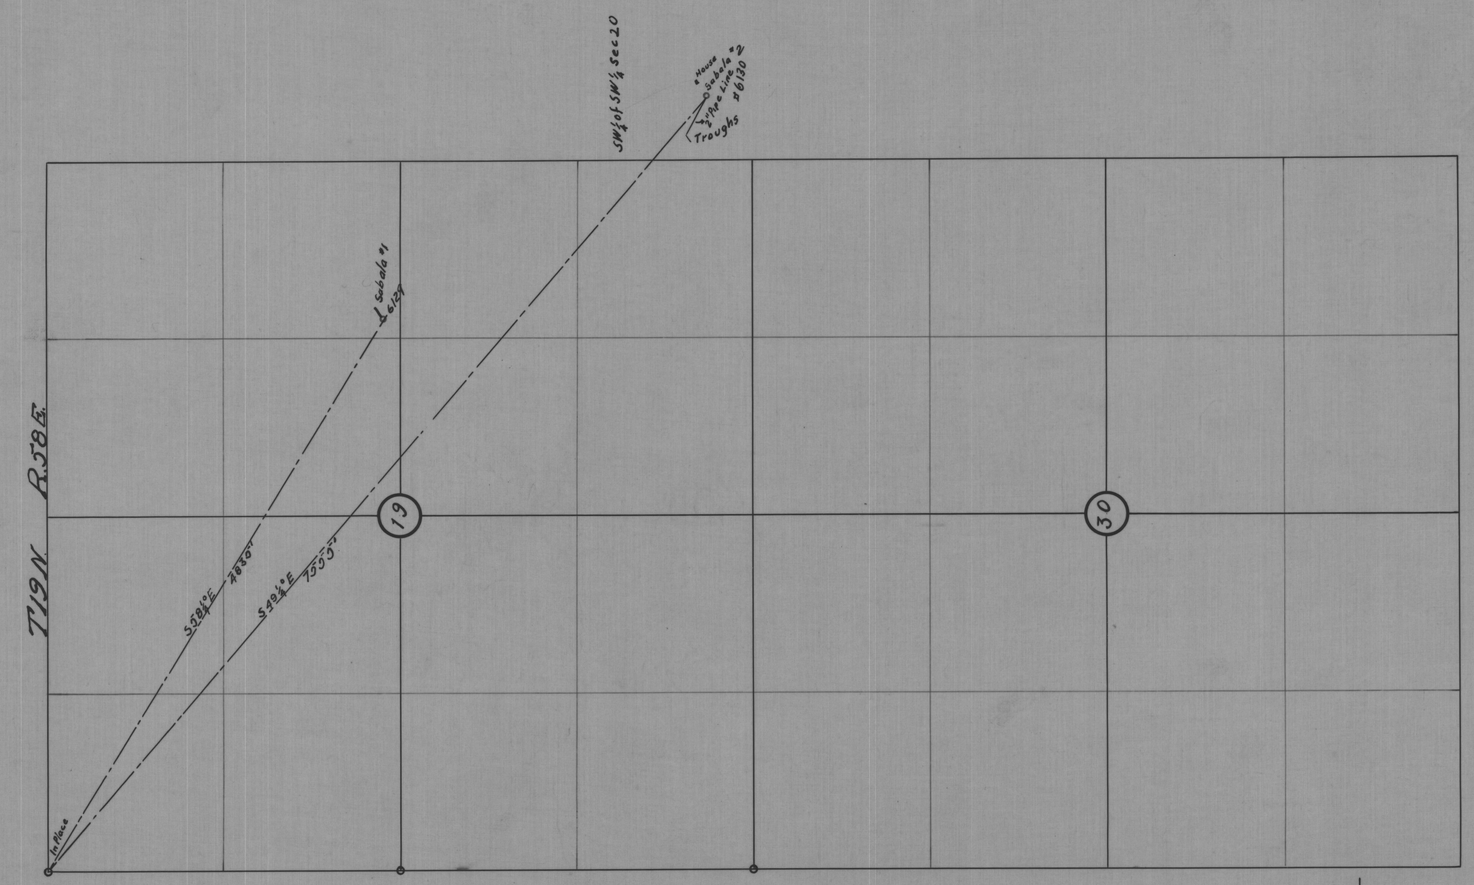


STATE of NEVADA } S.S
COUNTY of ELKO }

W.H. Settelmeyer being first duly sworn deposes and says that the above map is a true and accurate copy or plat of springs used to water stock by D.D. Sabala as taken from field notes of a survey made by me and completed on the 20th day of July 1923.

That the map and survey were made by me at the instance of D.D. Sabala applicant for said waters and that it truly represents springs applied for by said D.D. Sabala.

W.H. Settelmeyer
State Water Right Surveyor

Subscribed and sworn to before me this 26th day of July 1923

Notary Public in and for
Elko County, Nevada




Under No 6129 Certificate No. 787 Bk 4 Issued Sept. 24 1923 - for 0.0022 c.f.s.

Under No 6130 Certificate No. 788 Bk 4 Issued Sept. 24 1923 - for 0.0043 c.f.s.

Under No 6198 Certificate No. 789 Bk 4 Issued Sept. 24 1923 - for 0.0033 c.f.s.

IMPROVEMENTS:-

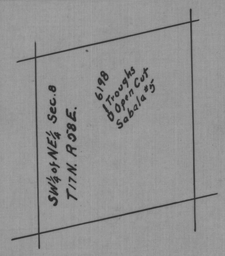SABALA #1
Circular Excavation 15' diam. round 5' deep
58' Trench 2½ feet.

SABALA #2
Excavation 16' long 10' wide 5' deep, walled with concrete - 2" Pipe Line 330' long
60' Galvanized iron troughs to water stock.

SABALA #3
Open cut 16' wide 25' long - 8' deep
10-2" Pipe
40' Galvanized iron troughs

FILED
July 28, 1923
STATE ENGINEER'S OFF.

7/28/23
W.H.S.

# PLAT
OF
# SPRINGS
USED BY
# D.D. SABALA
HAMILTON, WHITE PINE Co, NEV.
SURVEY by W.H. SETTELMEYER
Scale 1" = 600'

(S)

Place in files under — 83129

PERMITS No 6129, 6130, 6198
→ 6129-6130-6198