T. 42 N. R. 24 E. M.D.M.

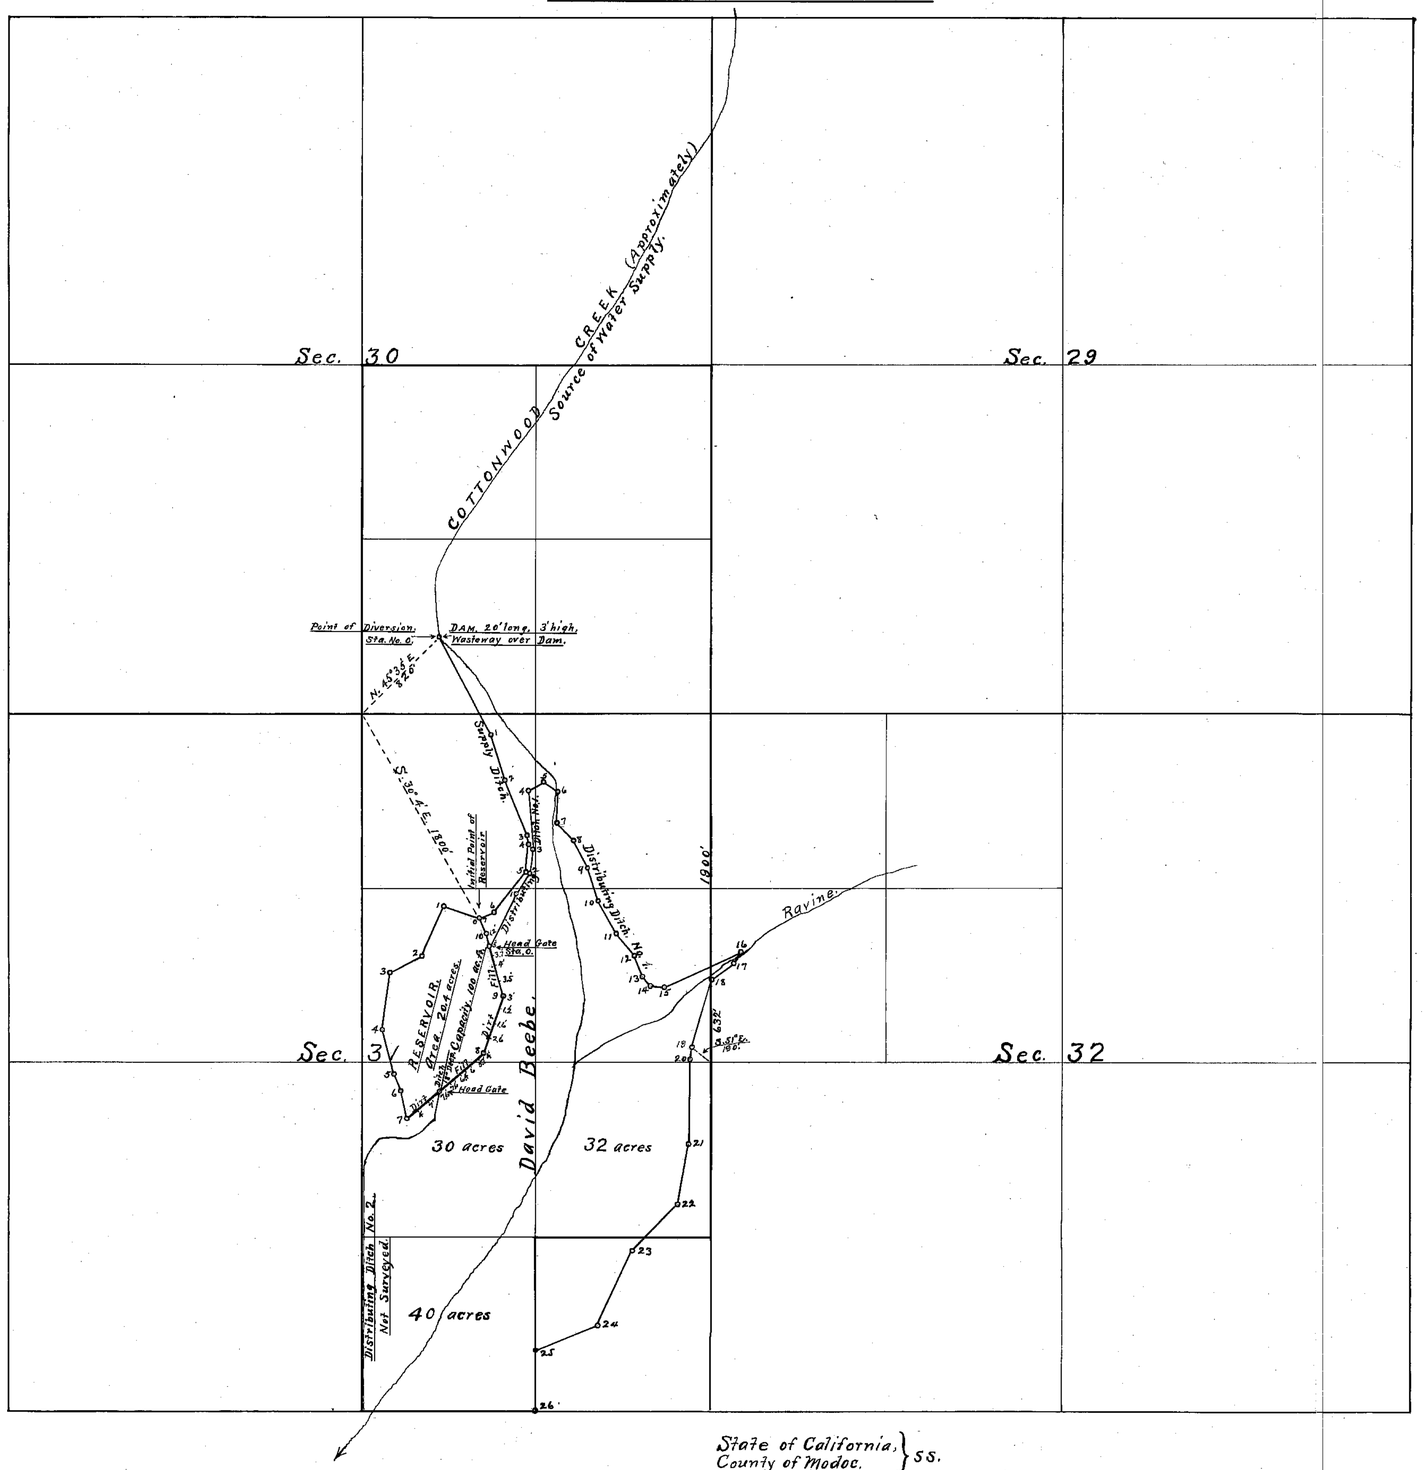

TRAVERSE.

Supply Ditch.

Sta. No.	Bearing.	Dist. Ft.
0-1	S. 28° E.	840.
1-2	S 17° E	355.
2-3	S 22°10' E	450.
3-4	S 10° E	64.
4-5	S. 7°15' W	210.
5-6	S 37°45' W	385.
6-7	S 67°30' W	117.

Distributing Ditch No. 1.

0-1	N 26°30' E	450.
1-2	N 31°30' E	183.
2-3	N 7° E	184.
3-4	N 5° W	440.
4-5	N 58° E	132
5-6	S 57°30' E	137
6-7	S 3° 30' W	235
7-8	S 45° E	183
8-9	S 28°30' E	235
9-10	S 17° E	272
10-11	S 29°30' E	280.
11-12	S 40° E	212.
12-13	S 22° E	178
13-14	S 40° E	96
14-15	S 84° E	100
15-16	N 65° E	640
16-17	S 32° W	100
17-18	S 53°30' W	213
18-19	S 17° W	530
19-20	S 8°30' W	96
20-21	S 1° W	640
21-22	S 10° W	455
22-23	S 43°30 W	490
23-24	S 25° W	625
24-25	S 67°30' W	510
25-26	South	460

Reservoir.

0-1	N 72° W	285
1-2	S 24° W	410
2-3	S 62°30' W	273
3-4	S 8° W	440
4-5	S 14° E	345
5-6	S 26° E	140
6-7	S 13° E	204
7-8	N 48°45' E	760
8-9	N 20° E	445
9-10	N 14°45 W	485
10-0	N 23° W	126

Data Regarding Ditches.

Name.	Top Width	Bottom Width.	Depth of Water	Minimum Grade	Length.
Supply Ditch.	5 feet.	2 feet	2 feet	2 in 1000	2421
Distr'g " No. 1	4 "	2 "	1 foot	1.5 " 1000	8076
" " No. 2	4 "	2 "	1 "	1.5 " 1000	

State of California, County of Modoc. } ss.

I, Geo. T. Cline, being first duly sworn, depose and say that the above map is a true and accurate plat of the proposed BEEBE IRRIGATION WORKS, as taken from the field notes of a survey made by me, completed on the 6th day of July, 1920; that such survey was made at the instance of David Beebe; that the map represents the works described in Application No. 6204, together with the location of streams and ditches in the immediate vicinity.

Geo. T. Cline, Surveyor.

Subscribed and sworn to before me this, the 29th day of Sept., 1920.

O. C. Gray

Notary Public in and for Modoc County, Calif.

Map of the proposed

BEEBE IRRIGATION WORKS.

APPLICATION No. 6204.

David Beebe, Vya, Nevada, Appropriator.

Scale, 1 inch = 600 feet.

6204